



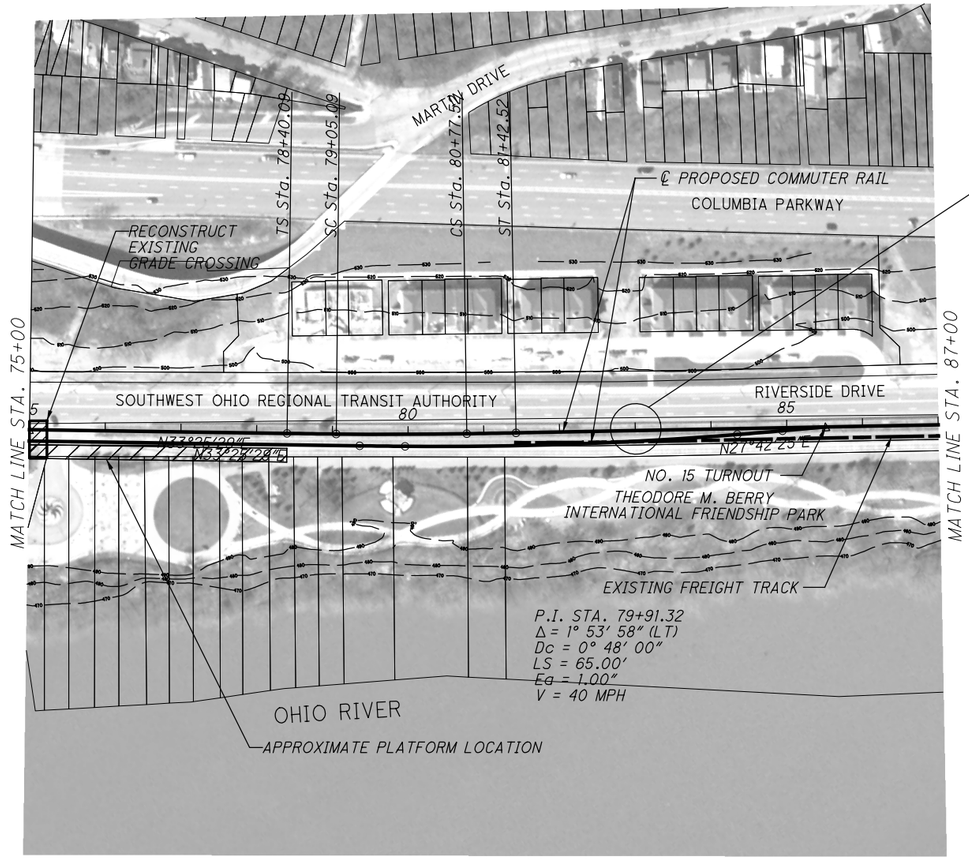

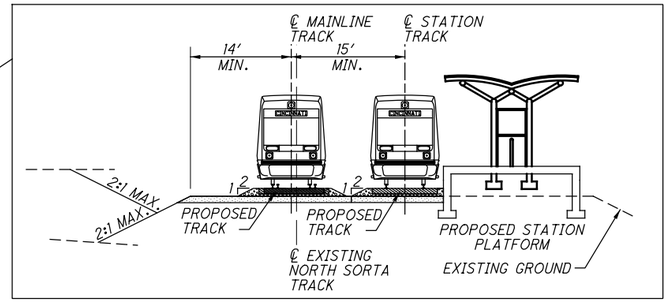

N

0 50 100 200 HORIZONTAL SCALE IN FEET


CALCULATED KVL CHECKED CHN


OASIS SEGMENT 2, ALTERNATIVE A
PLAN AND PROFILE STA. 75+00 TO 87+00


HAM/ CLE OASIS RAIL CORRIDOR

1/14

c:\pwworking\pitt\d0694633\86463GP001.dgn 2/8/2016 9:30:25 AM dnichols

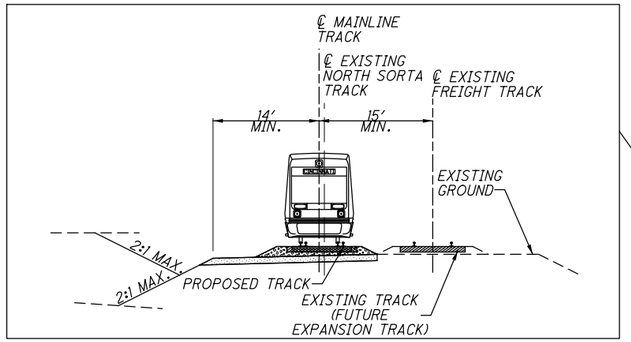

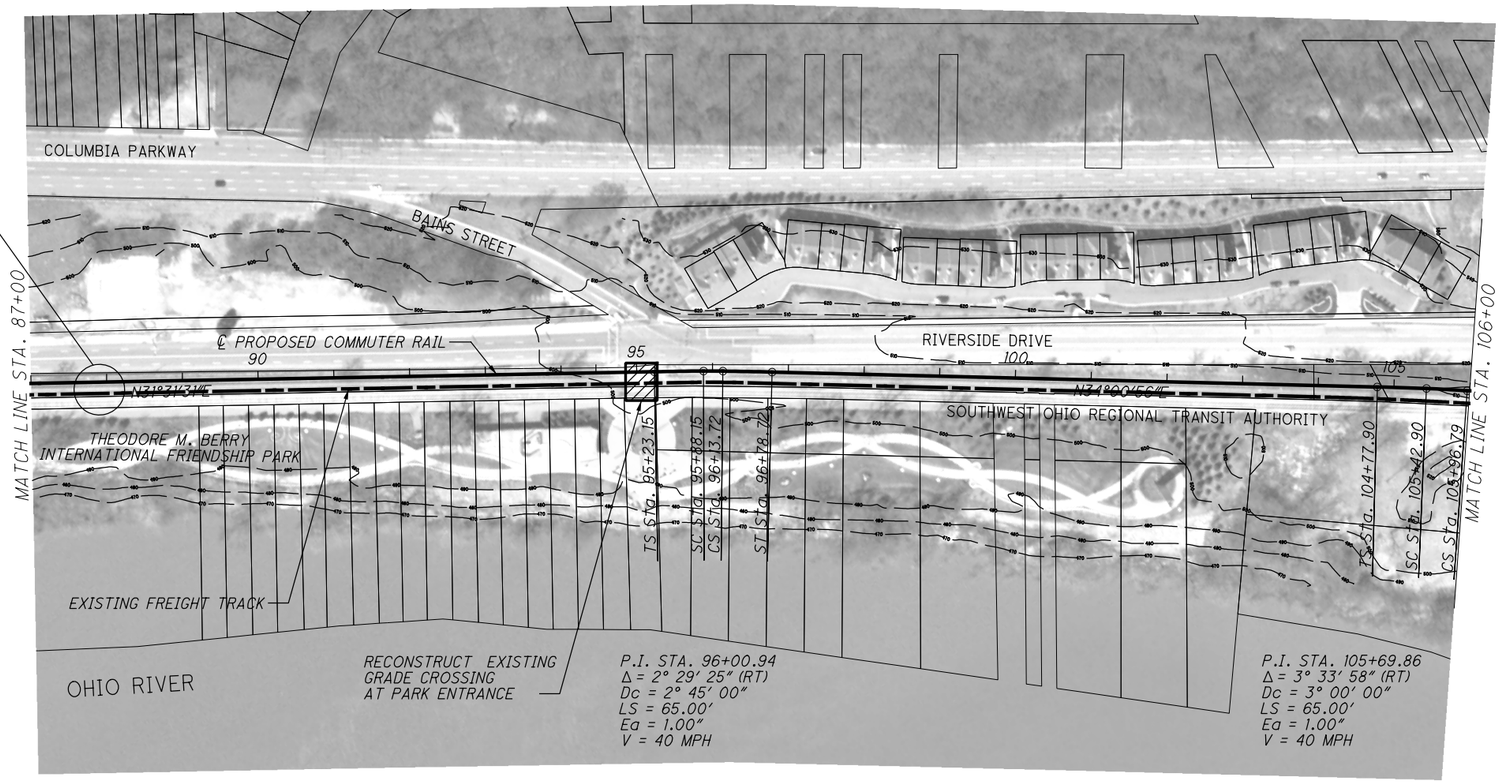

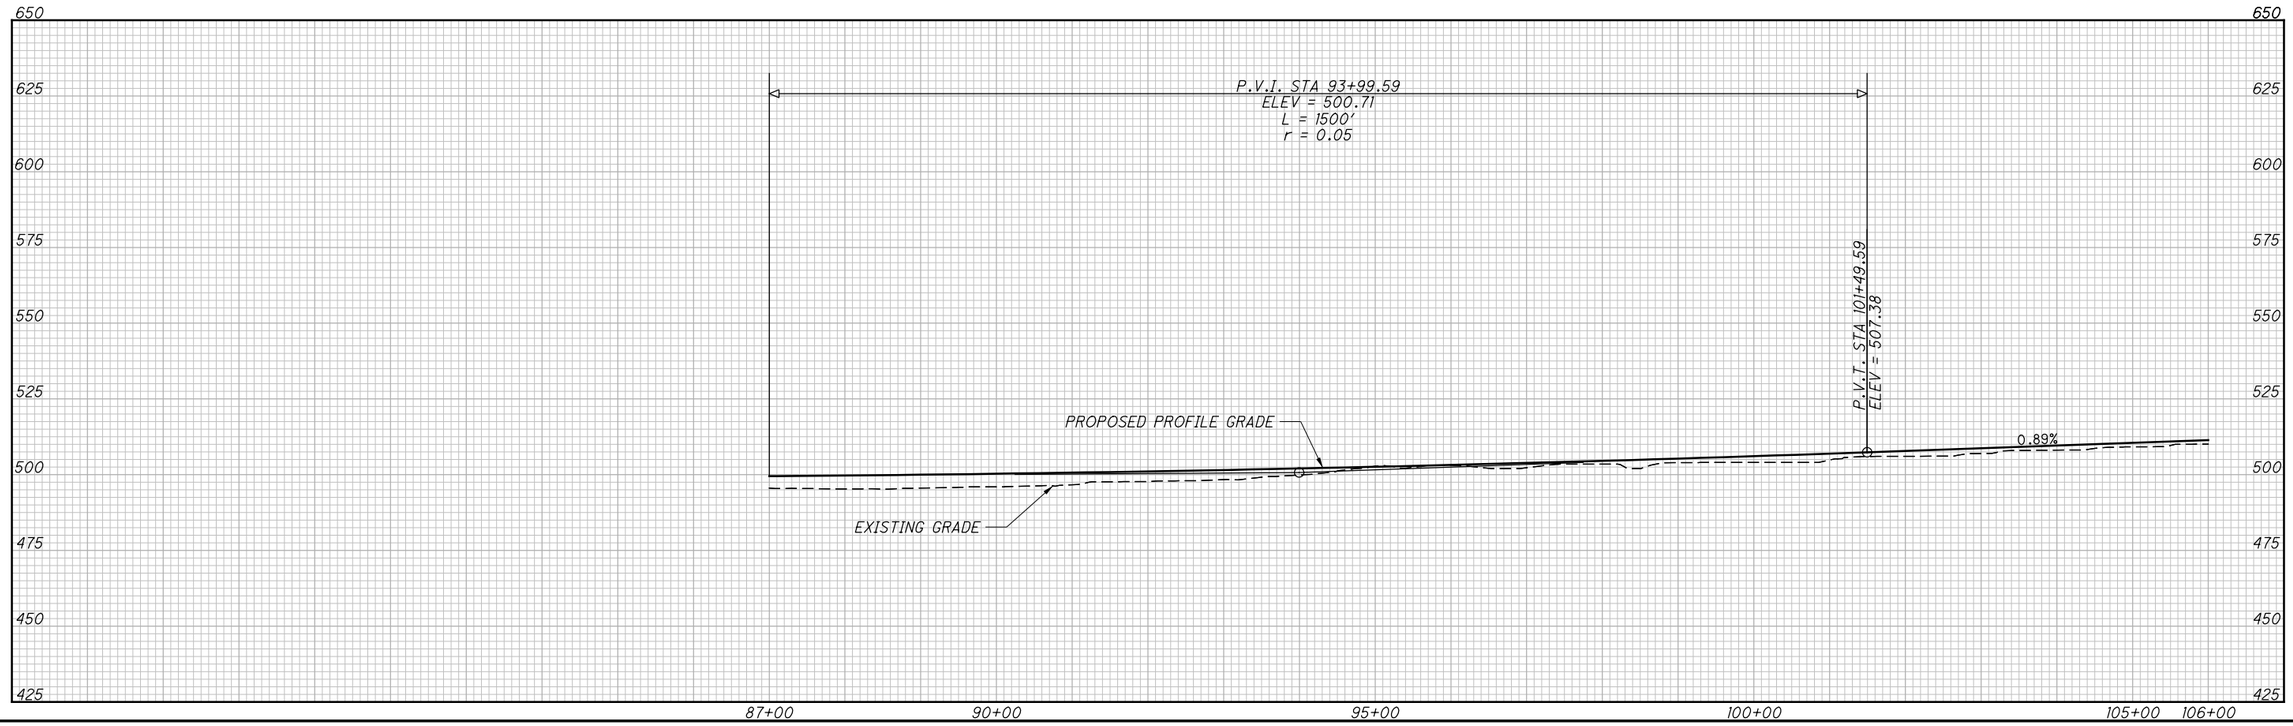

HORIZONTAL SCALE IN FEET
0 50 100 200


CALCULATED KVL
CHECKED CHN


OASIS SEGMENT 2, ALTERNATIVE A
PLAN AND PROFILE STA. 87+00 TO 106+00

HAM/ CLE OASIS RAIL CORRIDOR

2
14

c:\pwworking\pitt\d0694633\86463GP001A.dgn 2/8/2016 9:31:58 AM dnichols

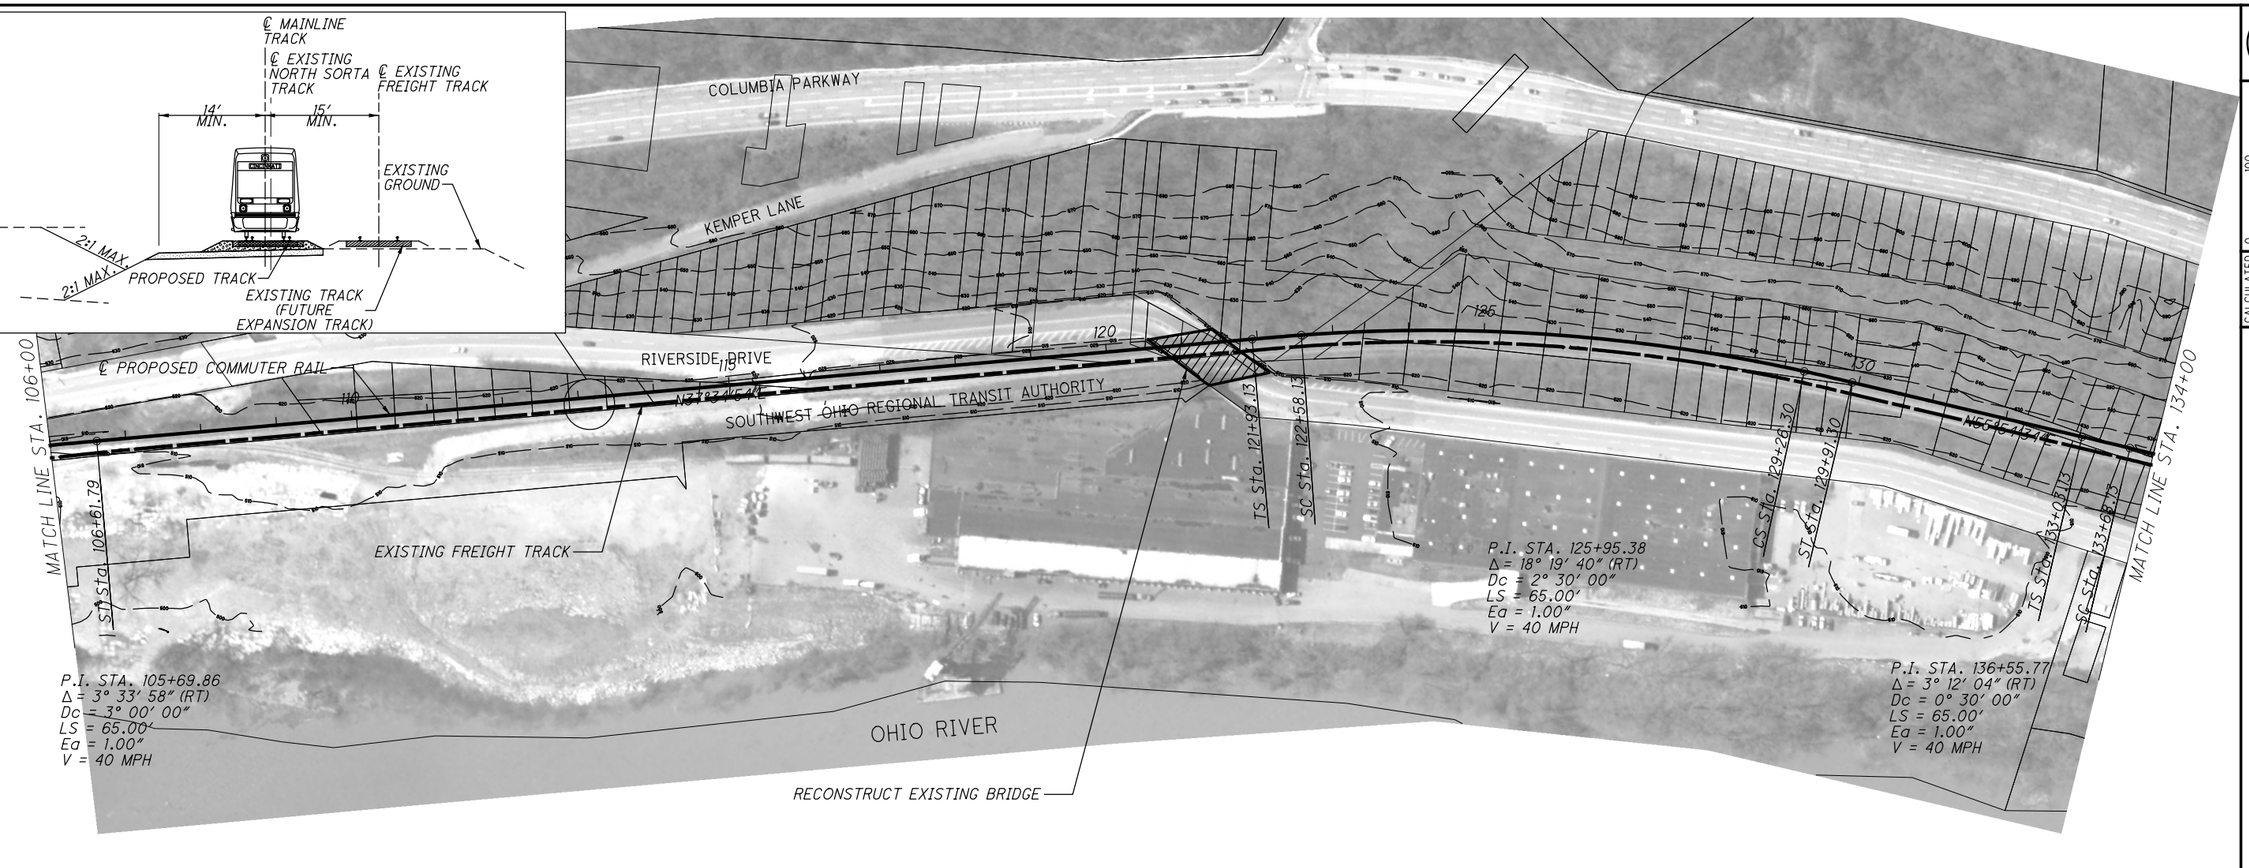

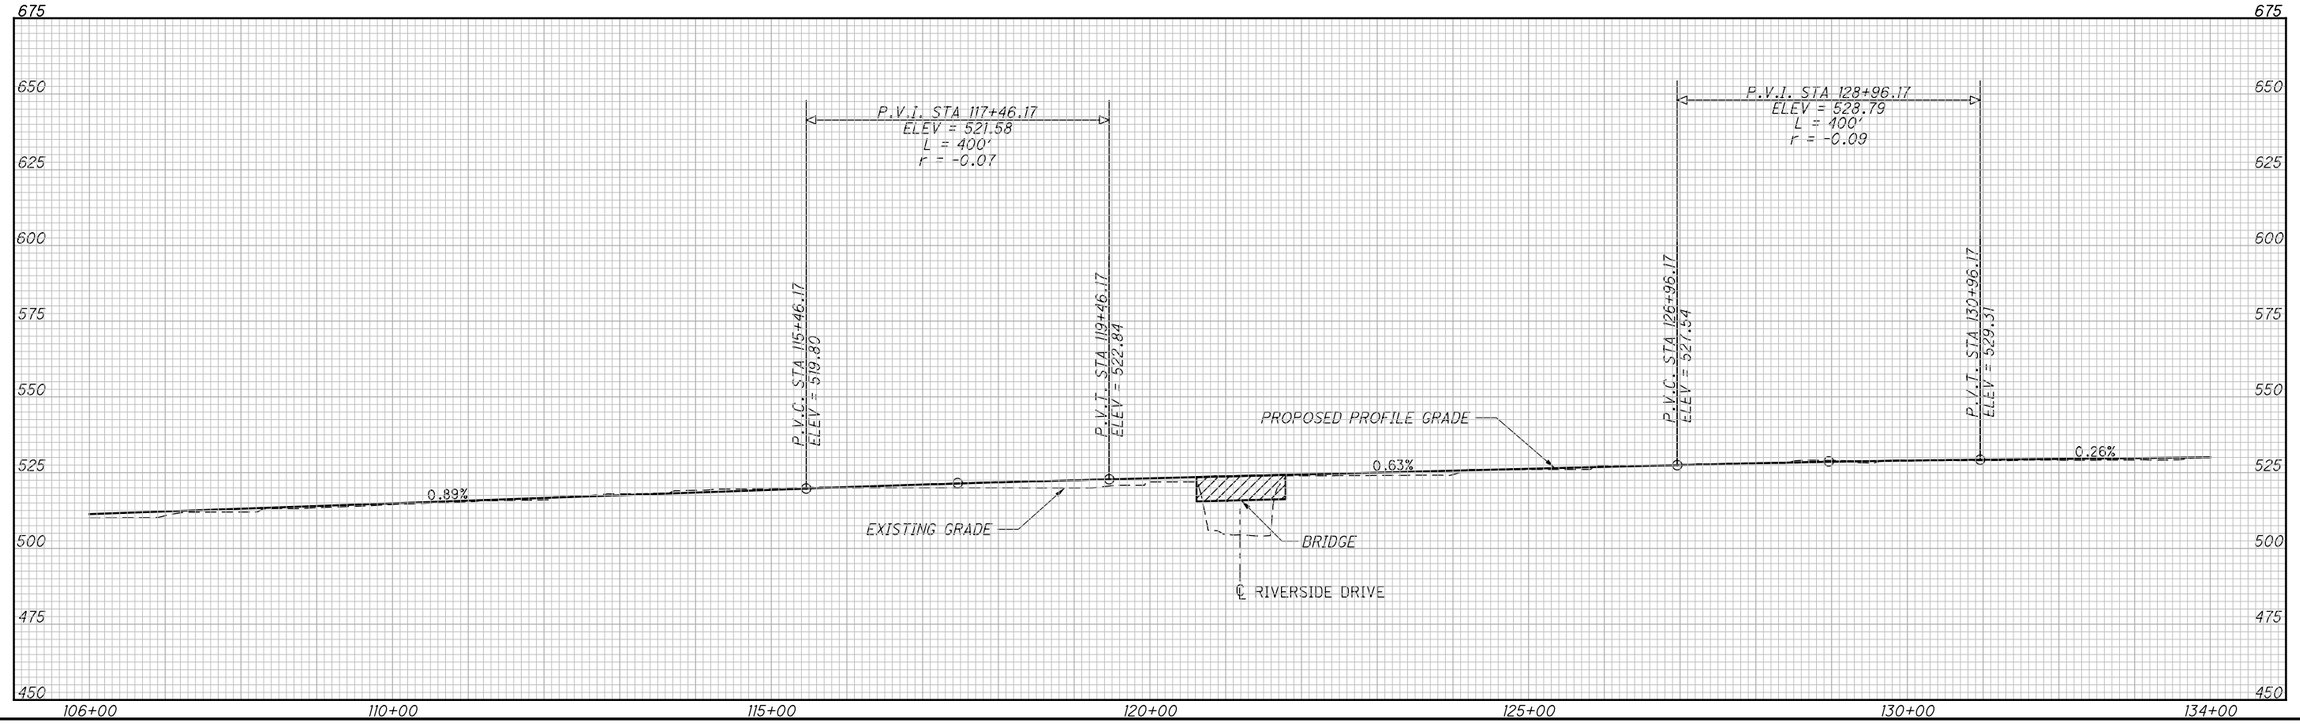

HORIZONTAL SCALE IN FEET
0 50 100 200


CALCULATED KVL
CHECKED CHN


OASIS SEGMENT 2, ALTERNATIVE A
PLAN AND PROFILE STA. 106+00 TO 134+00

HAM/ CLE OASIS RAIL CORRIDOR

3
14

c:\pwworking\pitt\d0694633\86463GP002.dgn 2/8/2016 9:32:33 AM dnichols

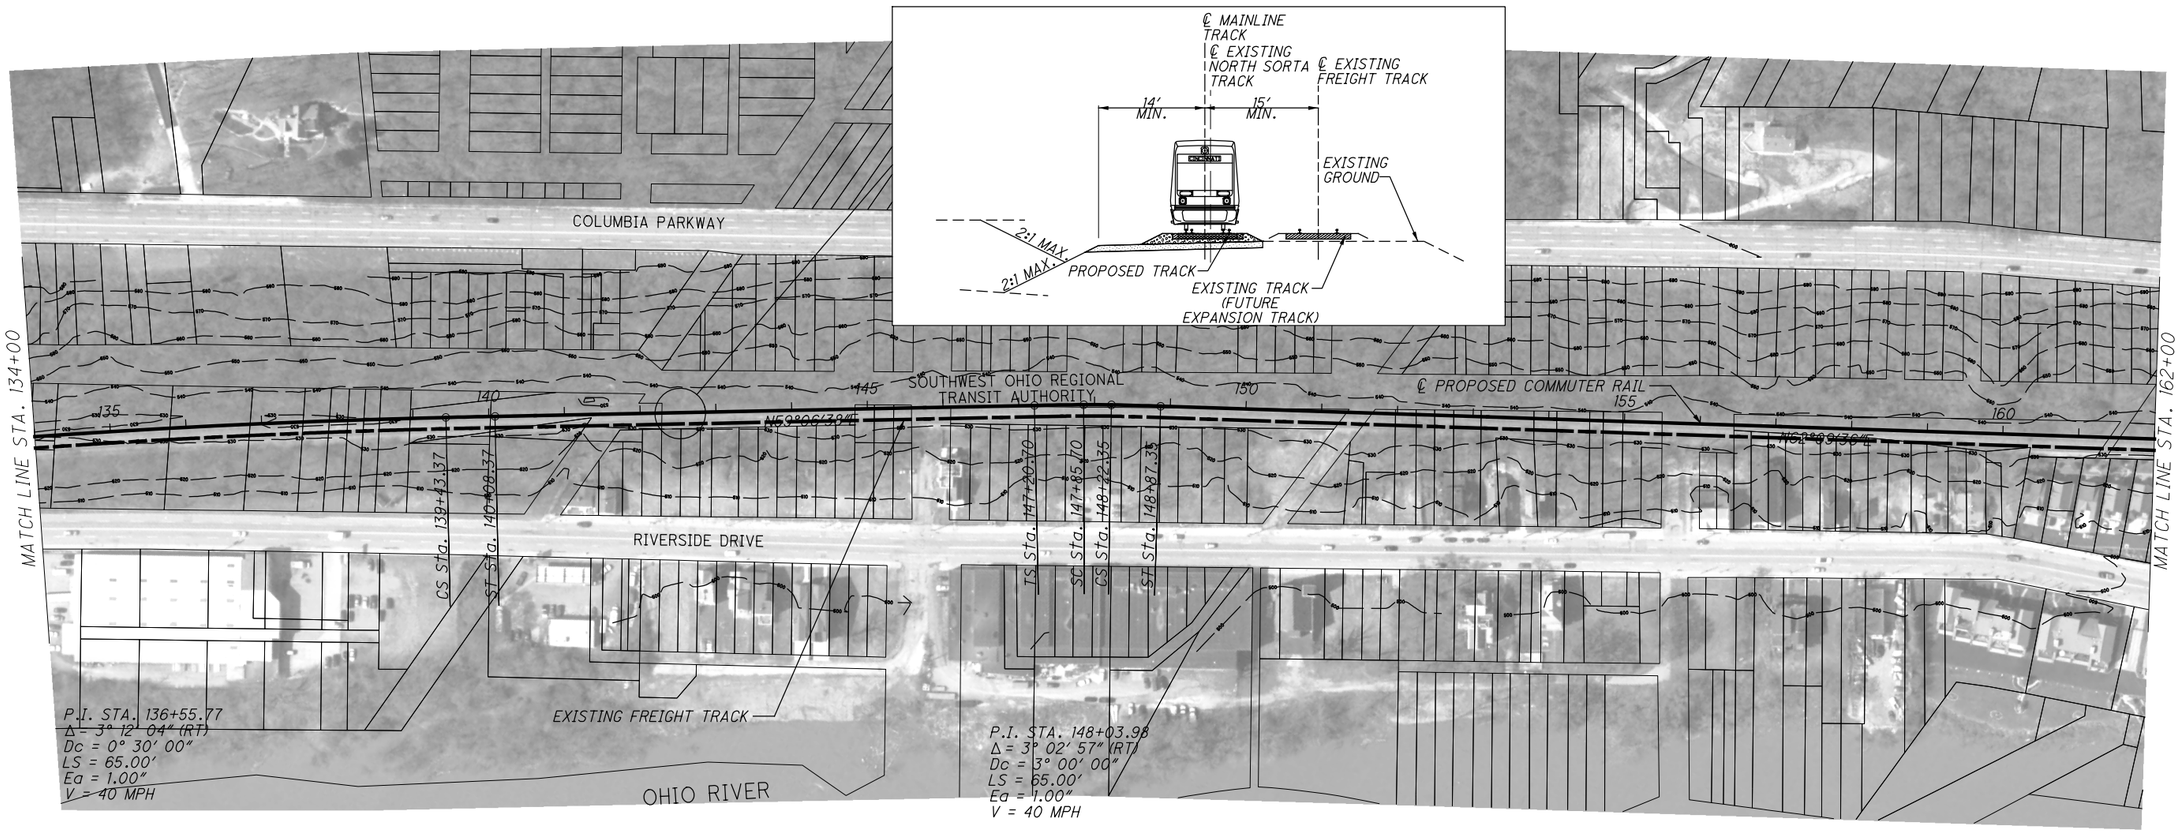

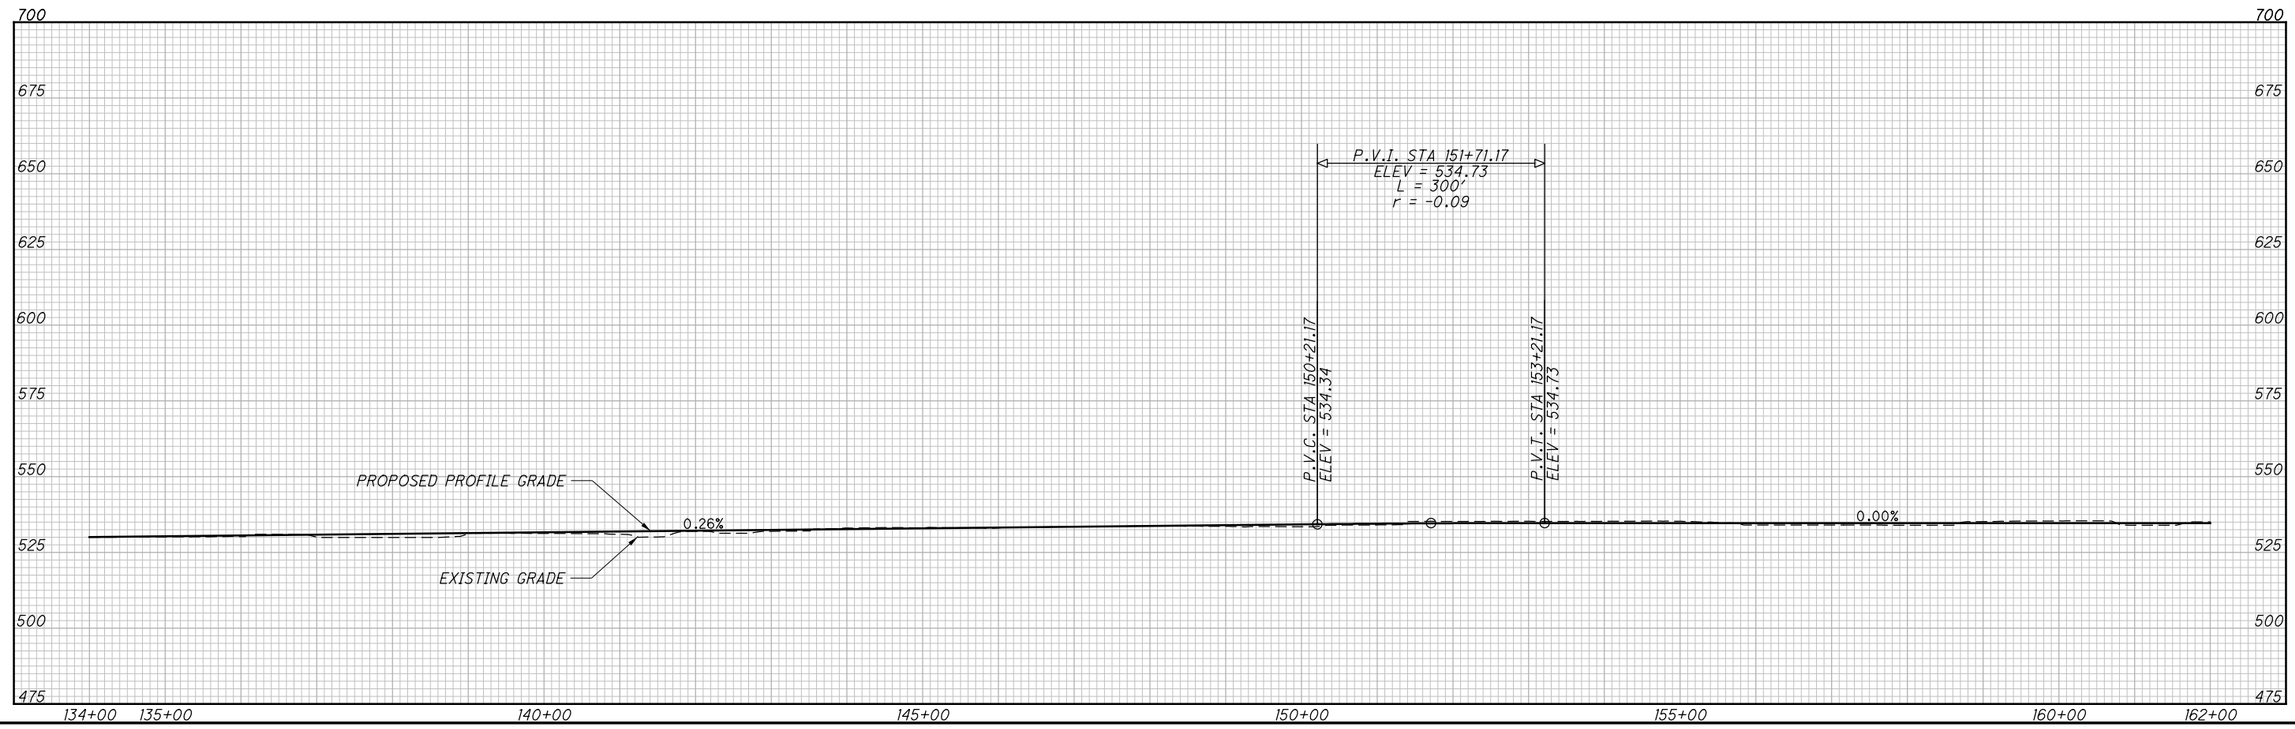

c:\pwworking\pitt\d0694633\86463GP003.dgn 2/8/2016 9:33:56 AM dnichols


HORIZONTAL SCALE IN FEET
0 50 100 200


CALCULATED KVL
CHECKED CHN

OASIS SEGMENT 2, ALTERNATIVE A
PLAN AND PROFILE STA. 134+00 TO 162+00

HAM/CLE OASIS RAIL CORRIDOR

4
14

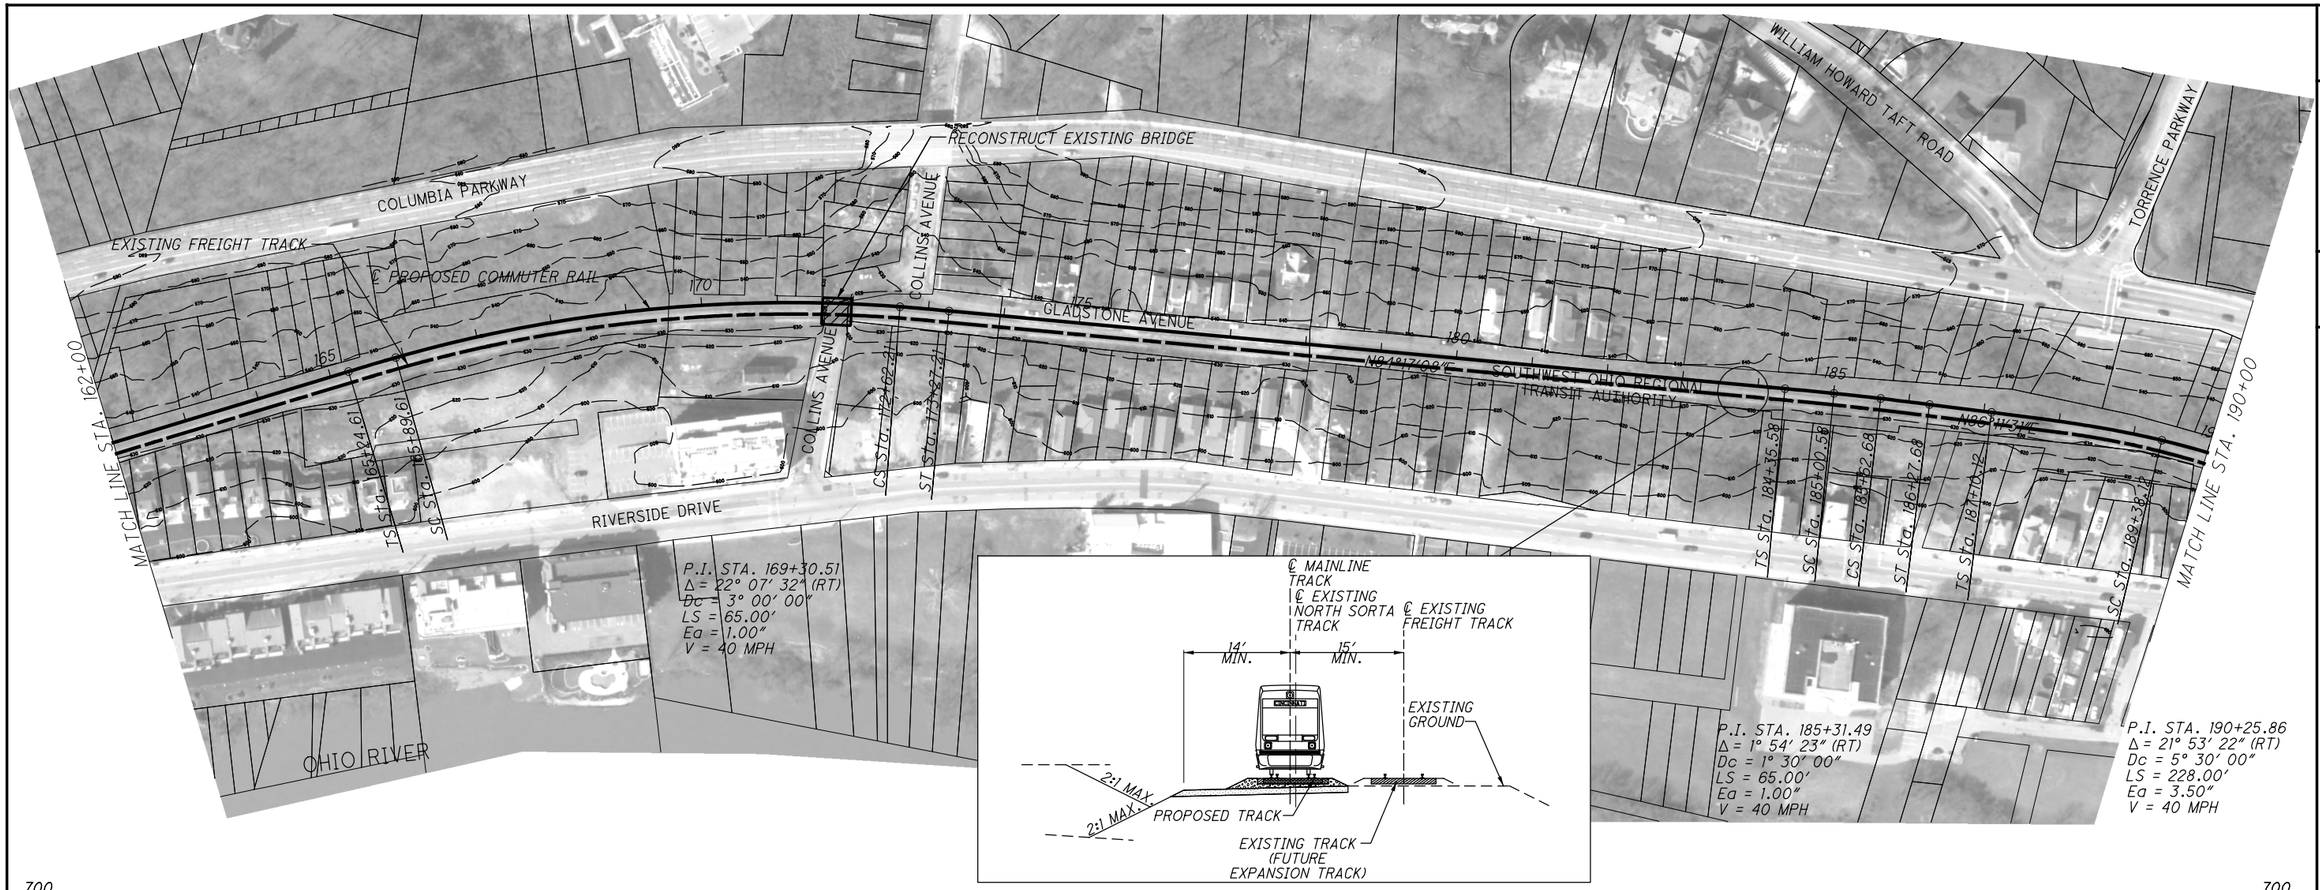

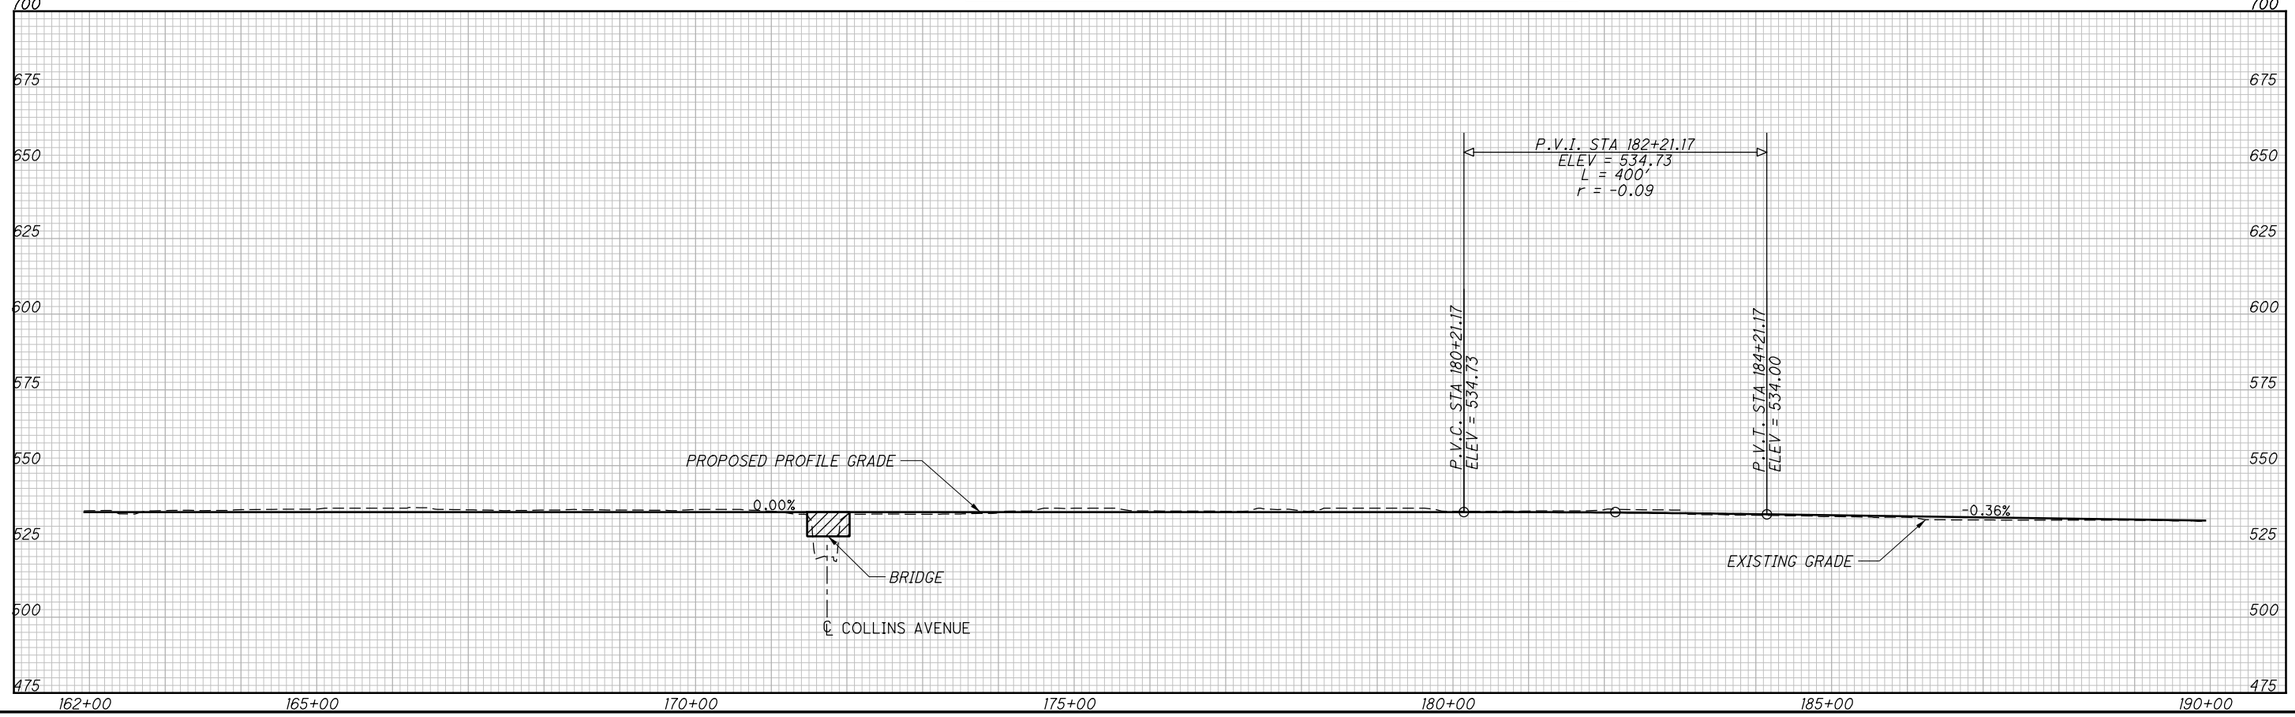

N

0 50 100 200 HORIZONTAL SCALE IN FEET


CALCULATED KVL CHECKED CHN


OASIS SEGMENT 2, ALTERNATIVE A
PLAN AND PROFILE STA. 162+00 TO 190+00

HAM/ CLE OASIS RAIL CORRIDOR

5
14

c:\pwworking\pitt\d0694633\86463GP004.dgn 2/8/2016 9:35:16 AM dnichols

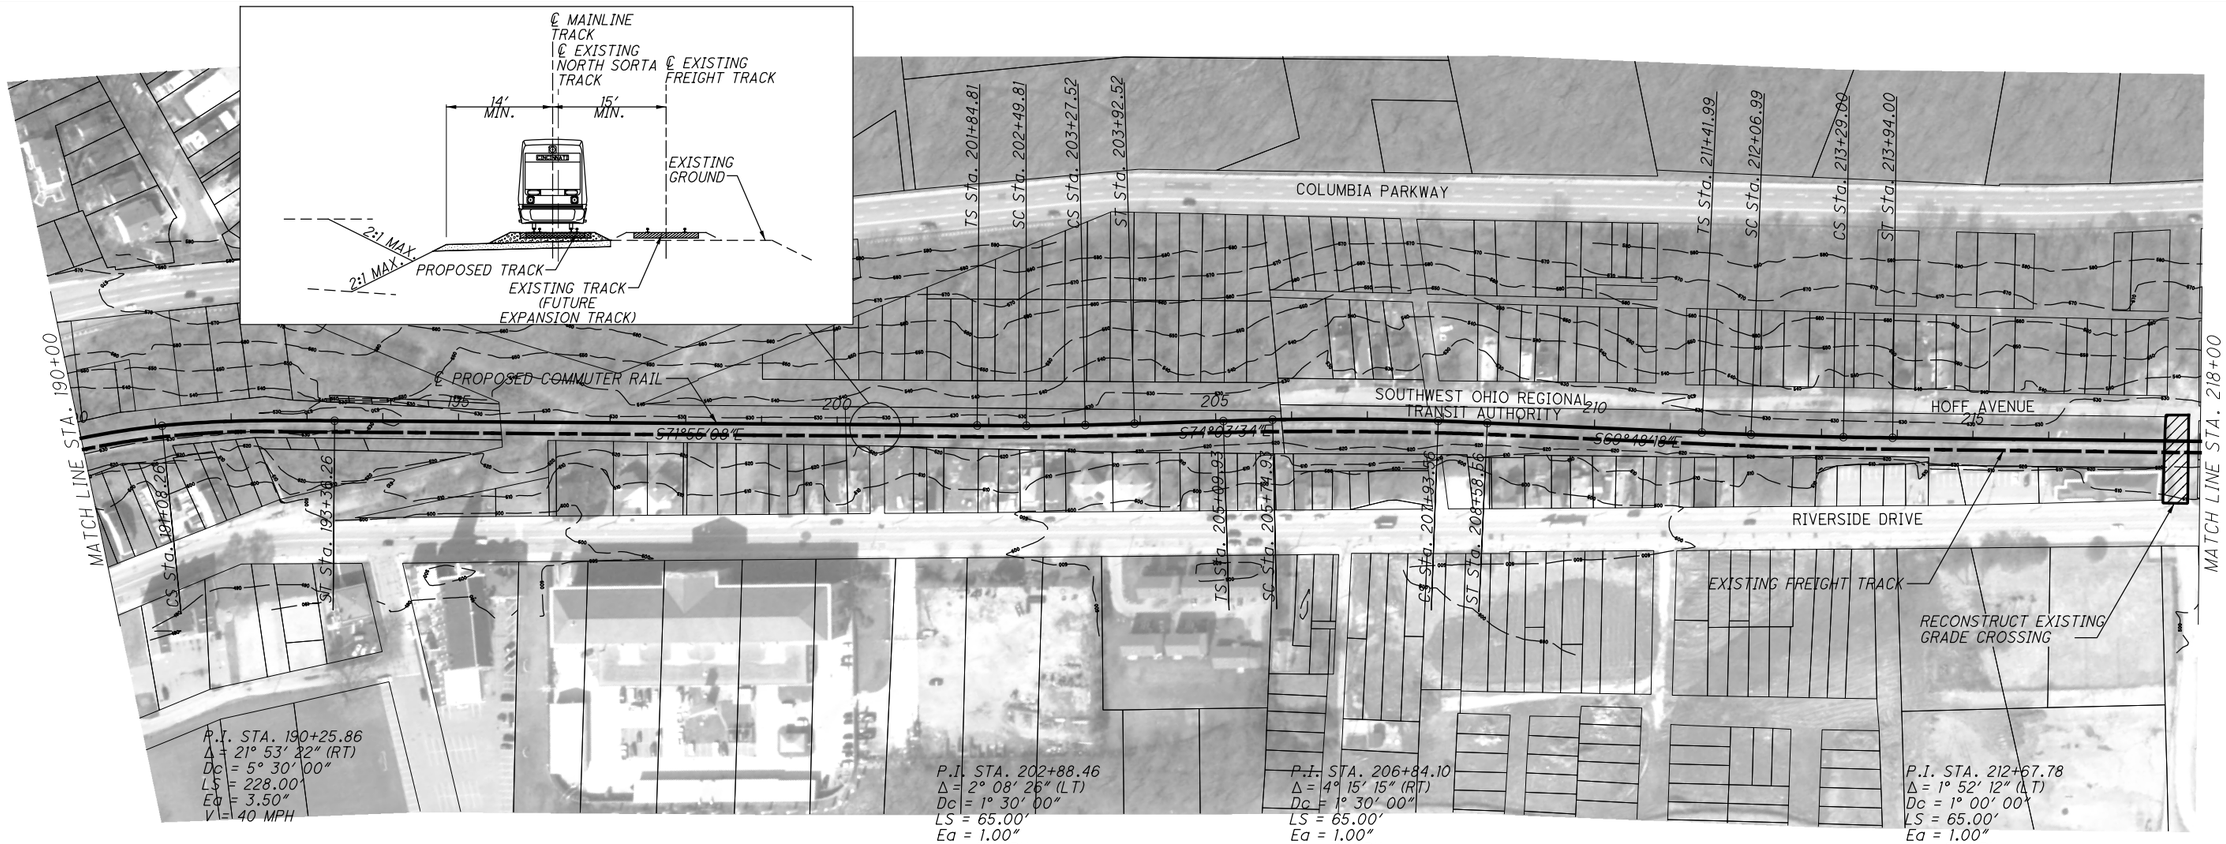

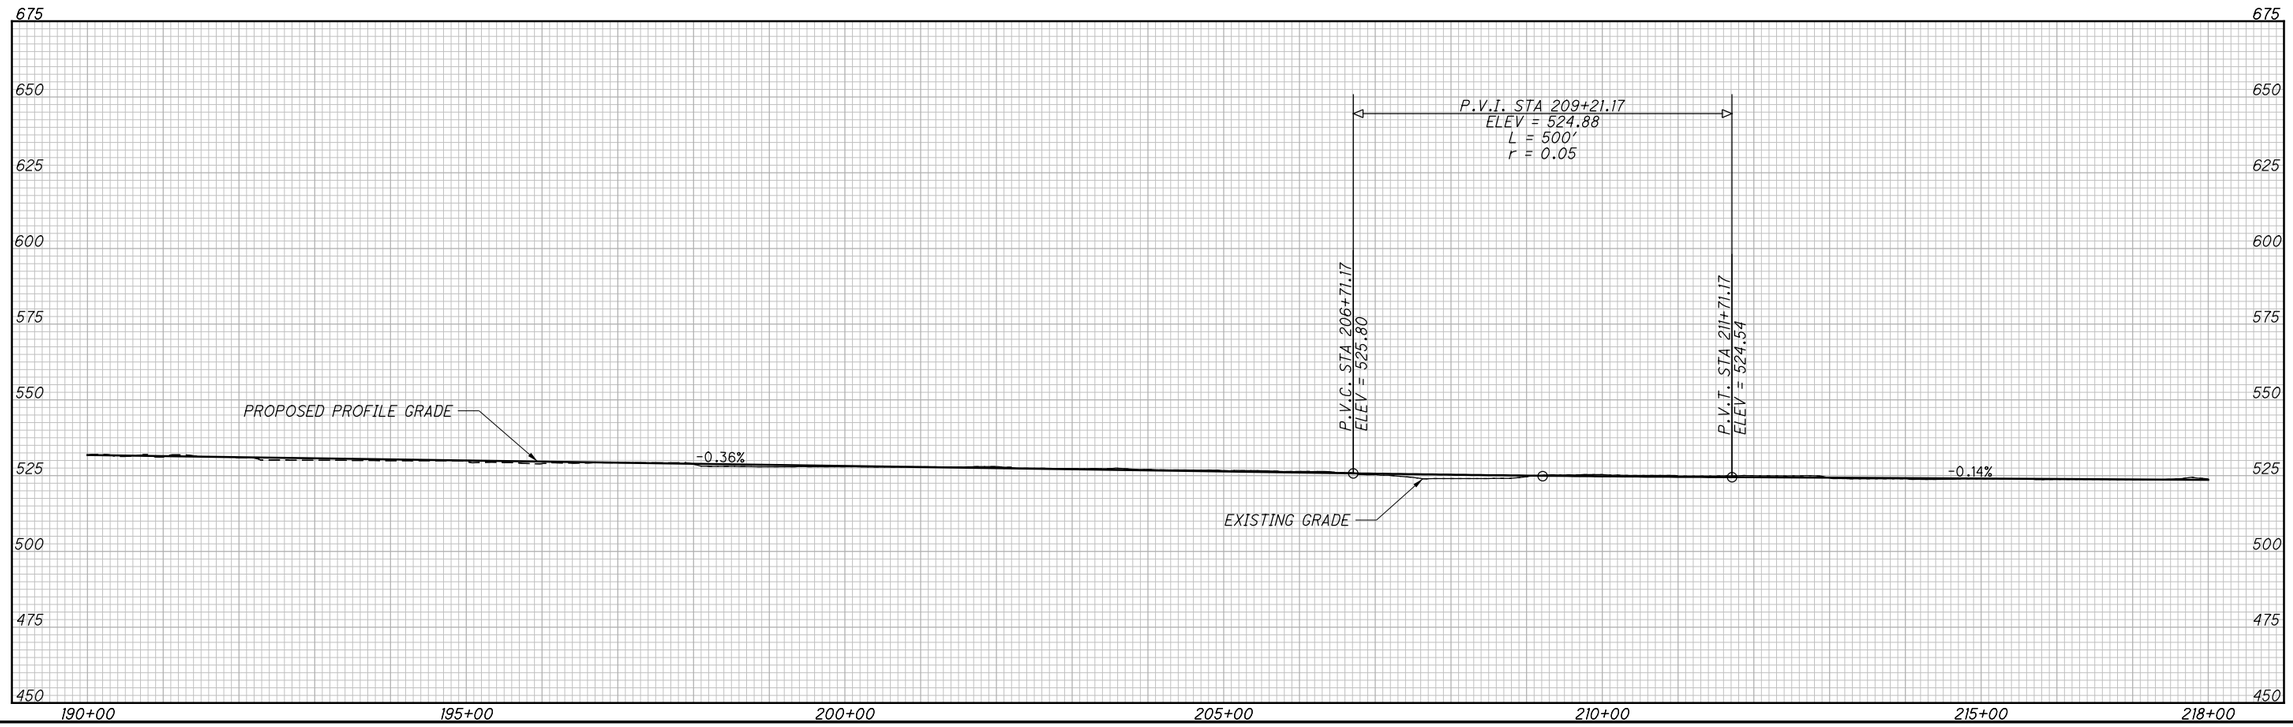

HORIZONTAL SCALE IN FEET
0 50 100 200

CALCULATED KVL
CHECKED CHN

OASIS SEGMENT 2, ALTERNATIVE A
PLAN AND PROFILE STA. 190+00 TO 218+00


HAM/CLE OASIS RAIL CORRIDOR

6
14

c:\pwworking\pitt\d0694633\86463GP005.dgn 2/8/2016 9:36:31 AM dnichols



P.I. STA. 228+50.73
Δ = 12° 37' 34" (RT)
Dc = 2° 00' 00"
LS = 65.00'
Ea = 1.00"
V = 40 MPH

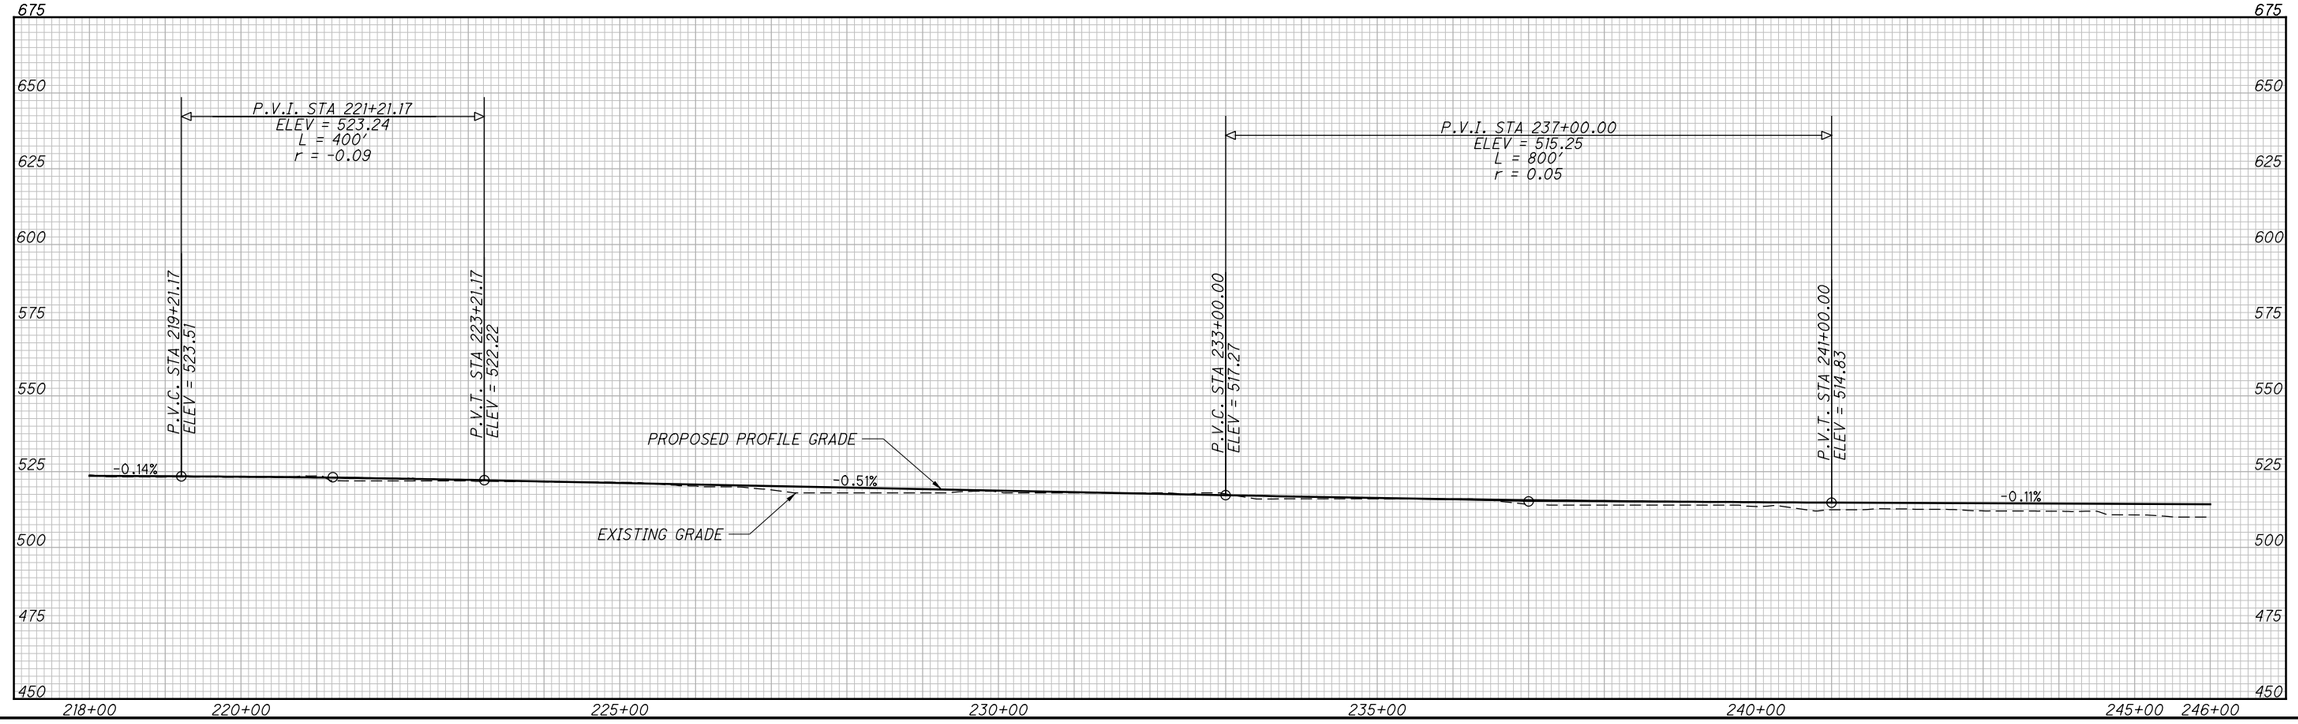


HORIZONTAL SCALE IN FEET
0 50 100 200
CALCULATED KVL
CHECKED CHN


OASIS SEGMENT 2, ALTERNATIVE A
PLAN AND PROFILE STA. 218+00 TO 246+00

HAM/CLE OASIS RAIL CORRIDOR

7
14

c:\pwworking\pitt\d0694633\86463GP006.dgn 2/8/2016 9:37:49 AM dnichols

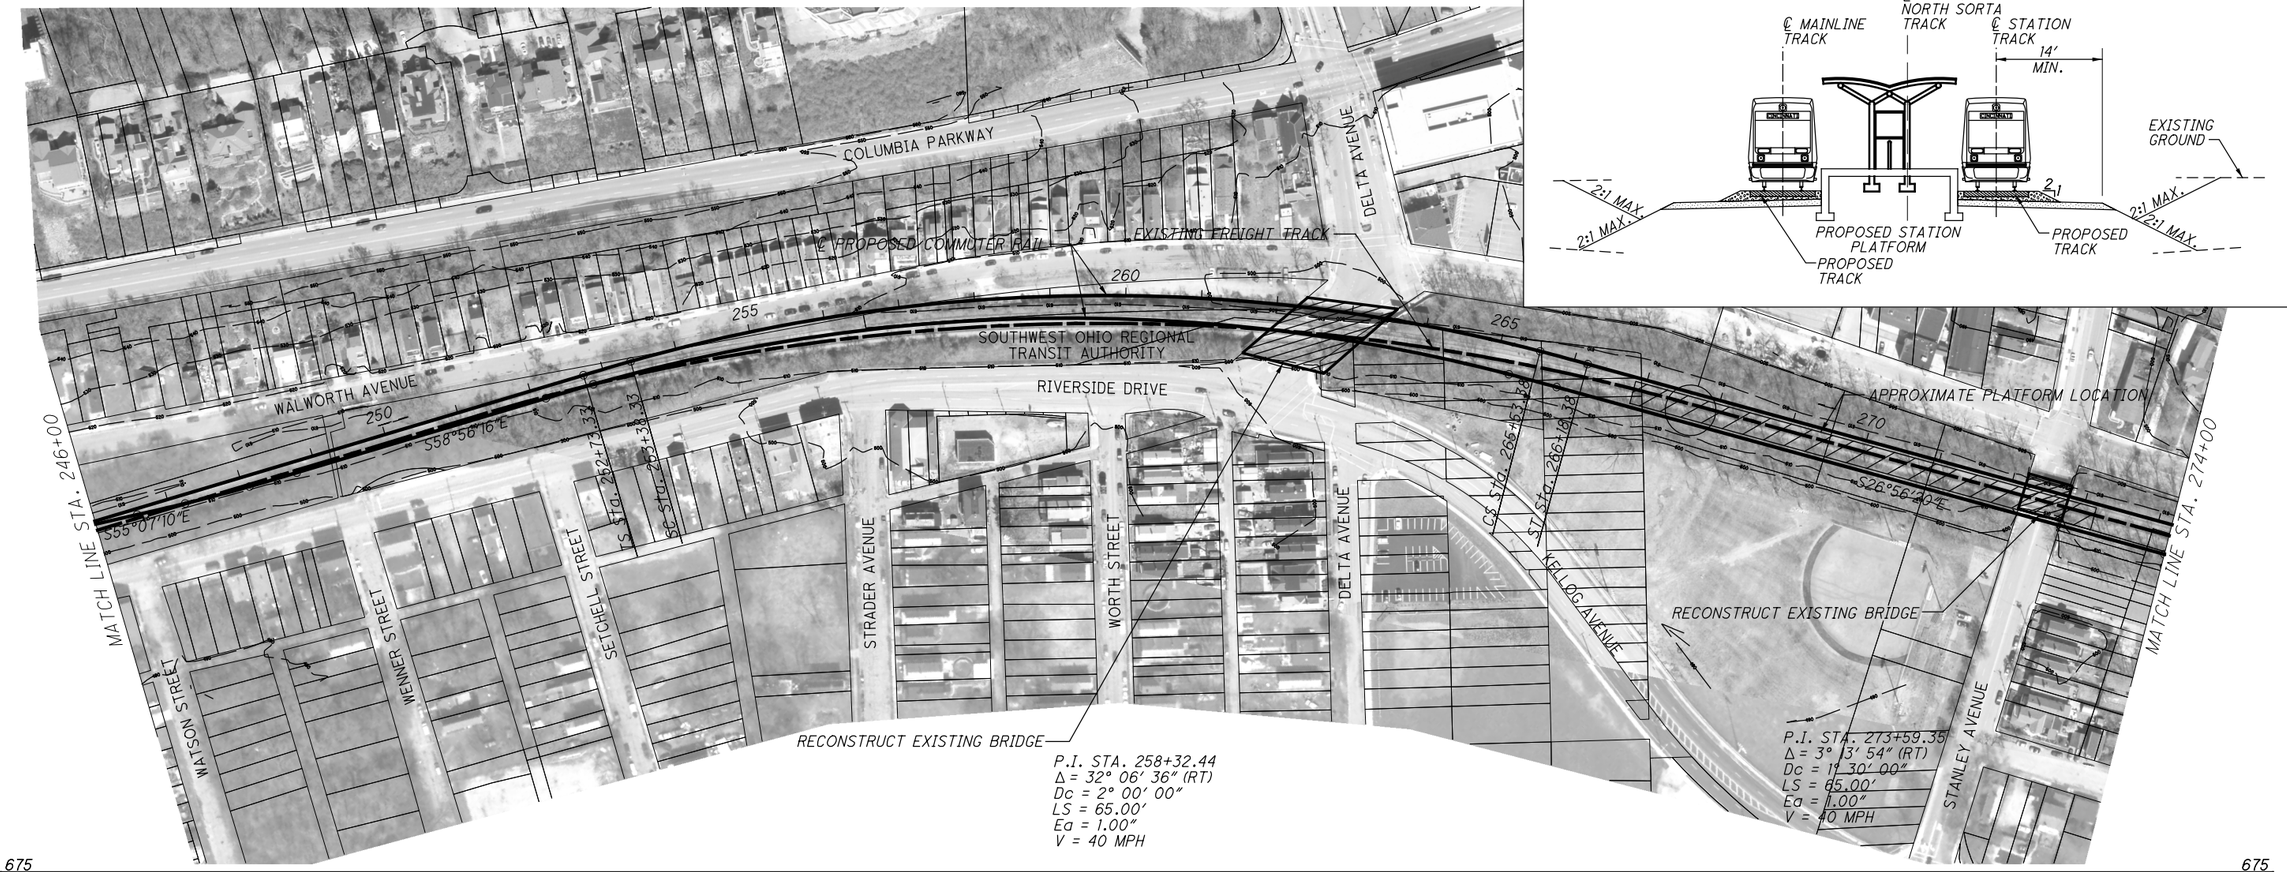

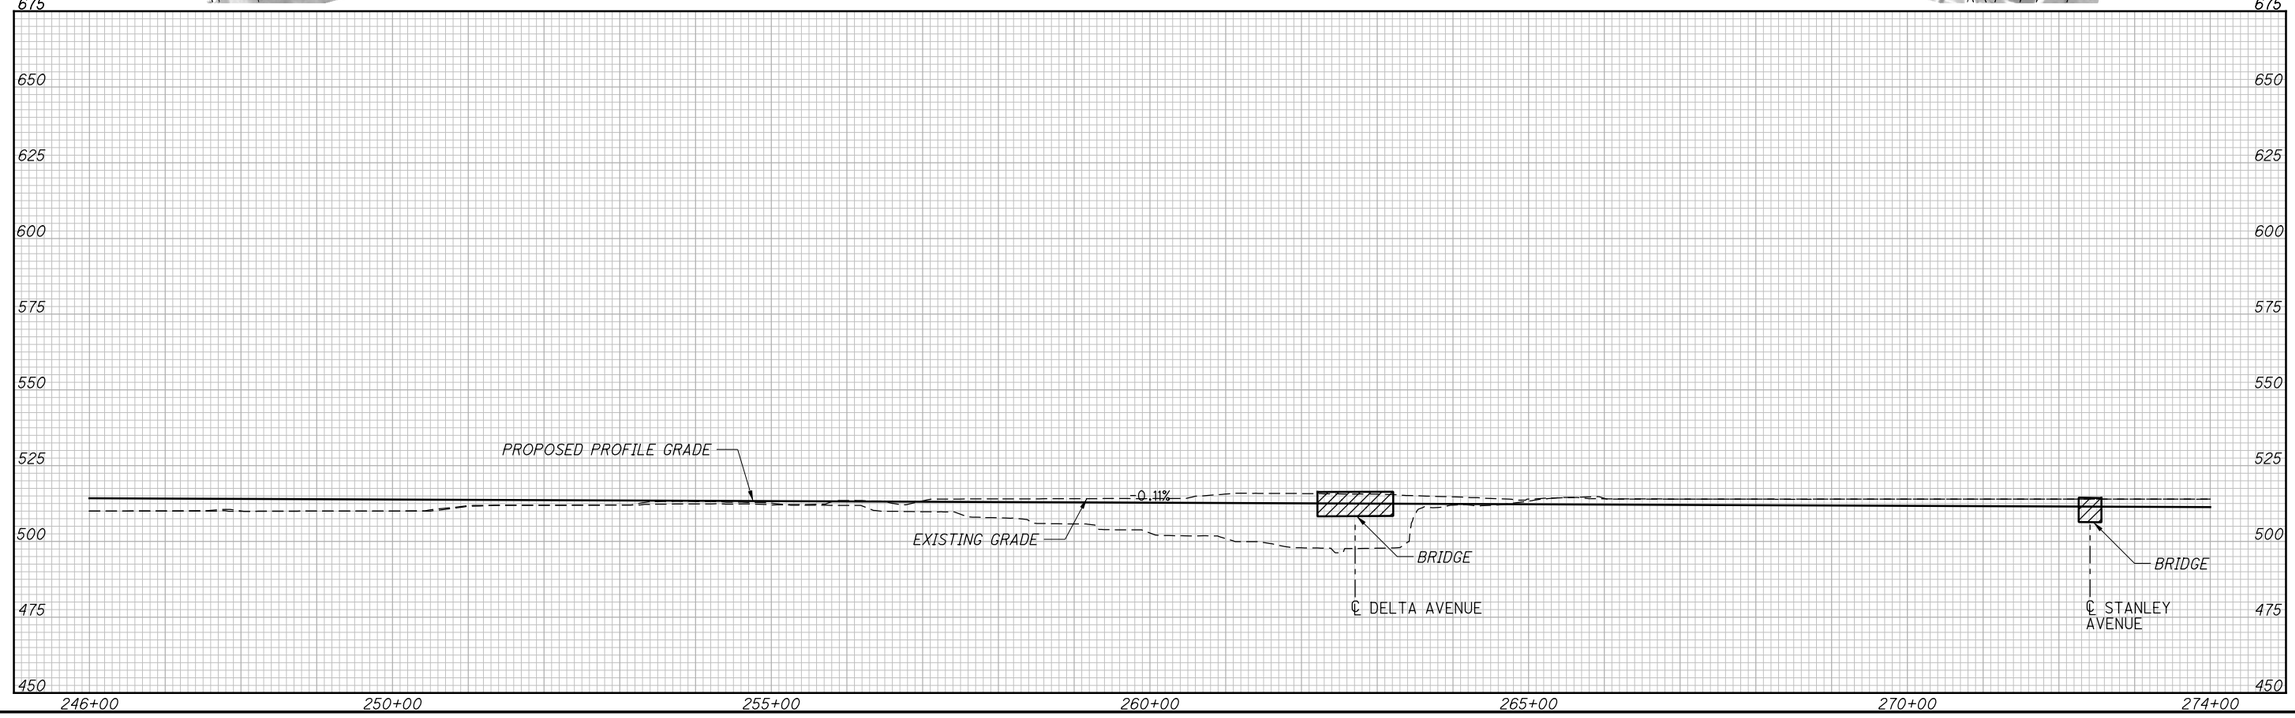

HORIZONTAL SCALE IN FEET
0 50 100 200

CALCULATED KVL
CHECKED CHN

OASIS SEGMENT 2, ALTERNATIVE A
PLAN AND PROFILE STA. 246+00 TO 274+00

HAM/ CLE OASIS RAIL CORRIDOR

8
14

c:\pwworking\pitt\d0694633\86463GP007.dgn 2/8/2016 9:57:23 AM dnichols


c:\pwworking\pitt\d0694633\86463GP008.dgn 2/8/2016 11:11:24 AM dnichols


HORIZONTAL SCALE IN FEET
0 50 100 200

CALCULATED KVL
CHECKED CHN

OASIS SEGMENT 2, ALTERNATIVE A
PLAN AND PROFILE STA 274+00 TO 302+00

HAM/ CLE OASIS RAIL CORRIDOR

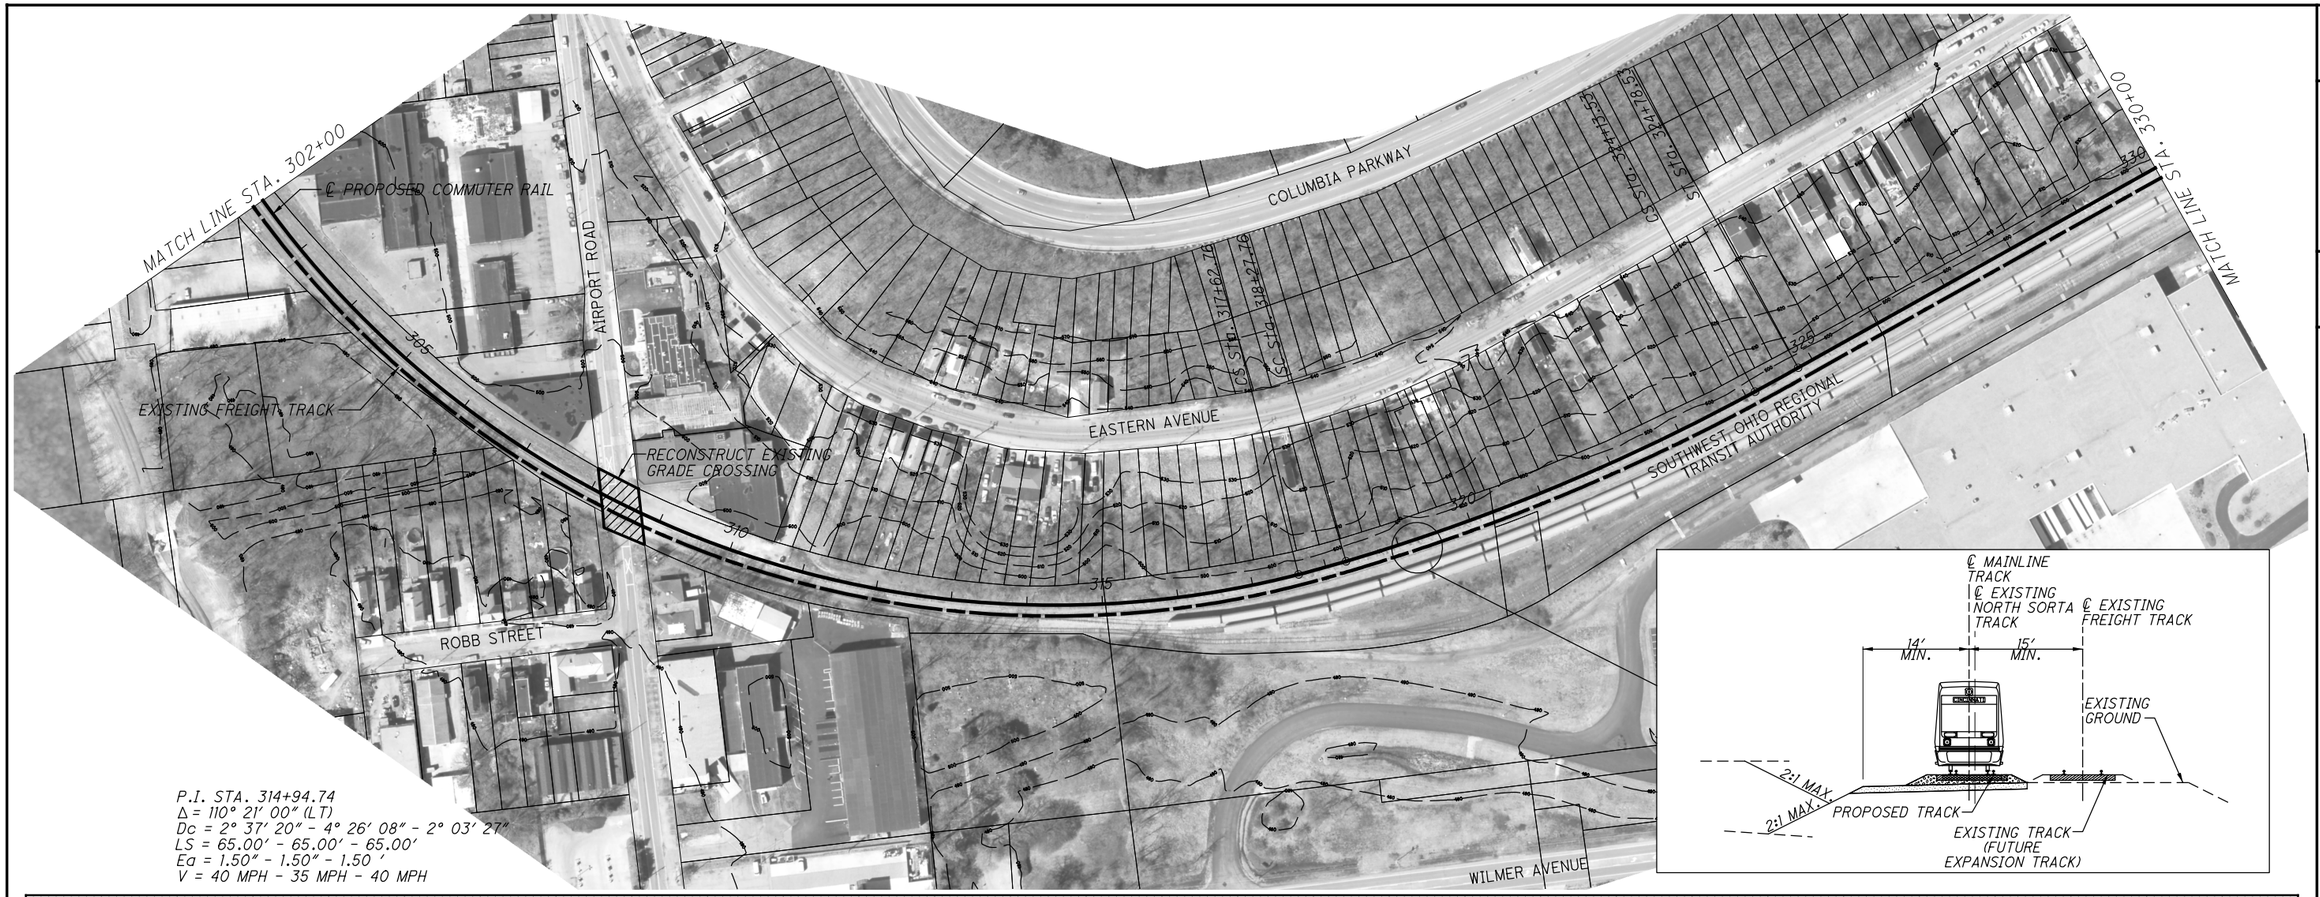

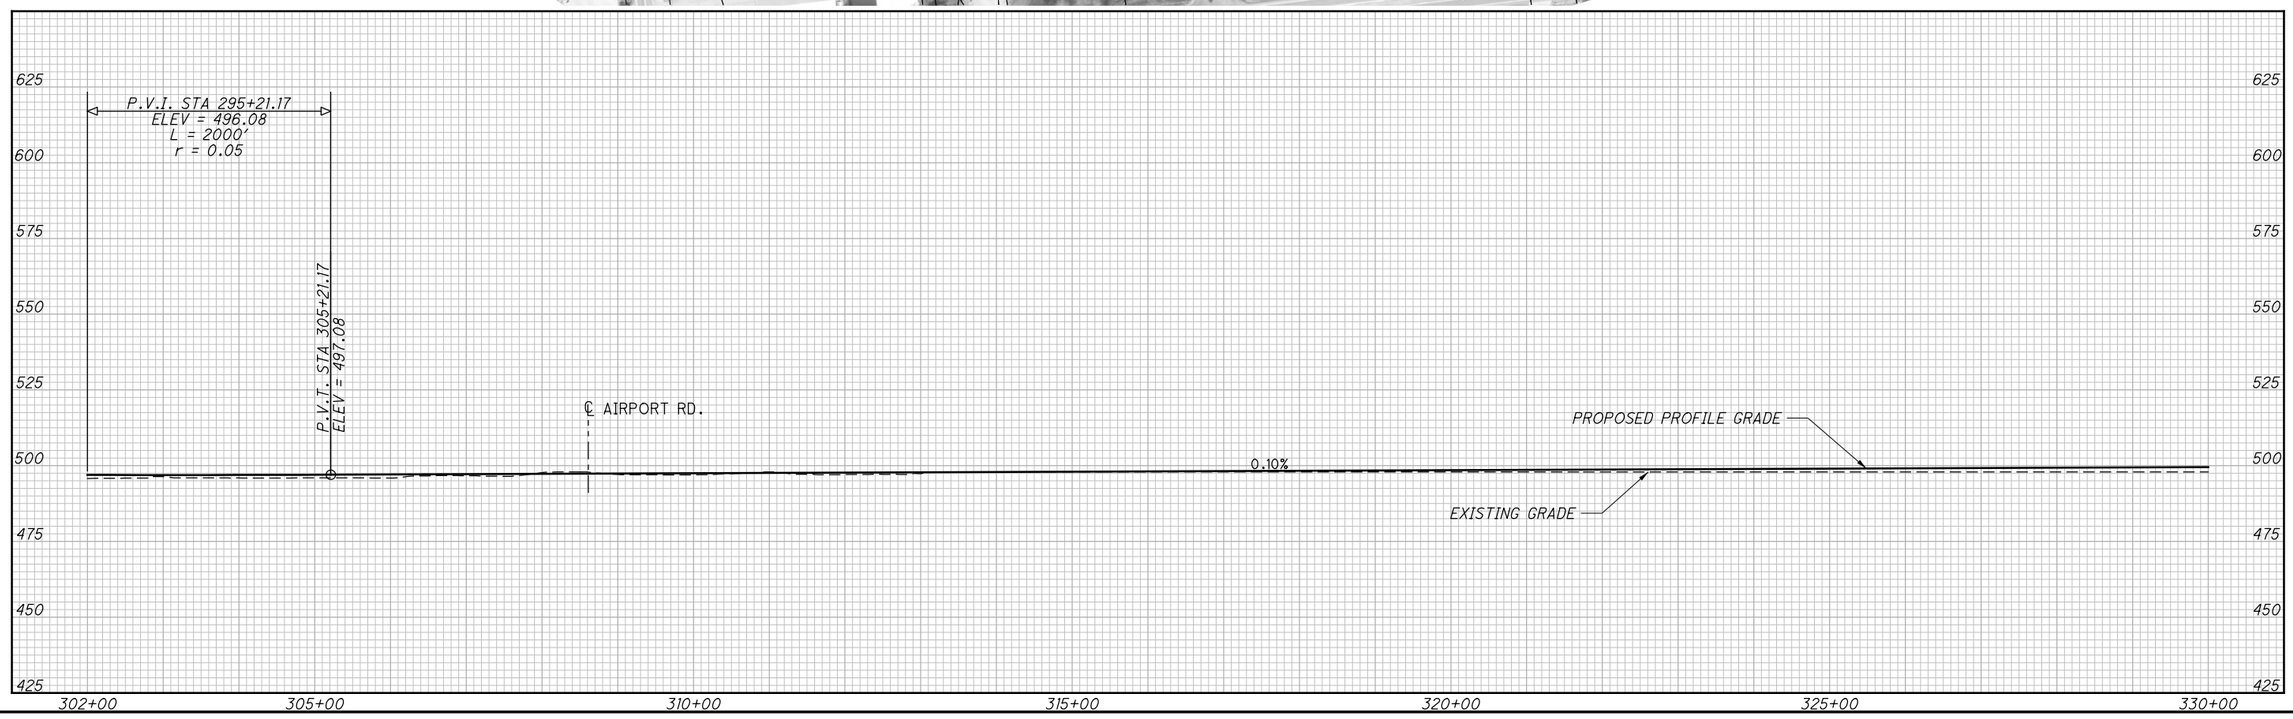

N

0 50 100 200 HORIZONTAL SCALE IN FEET


CALCULATED KVL | CHECKED CHN

OASIS SEGMENT 2, ALTERNATIVE A
PLAN AND PROFILE STA. 302+00 TO 330+00

HAM/CLE OASIS RAIL CORRIDOR

10
14

c:\pwworking\pitt\d0694633\86463GP009.dgn 2/8/2016 9:42:24 AM dnichols

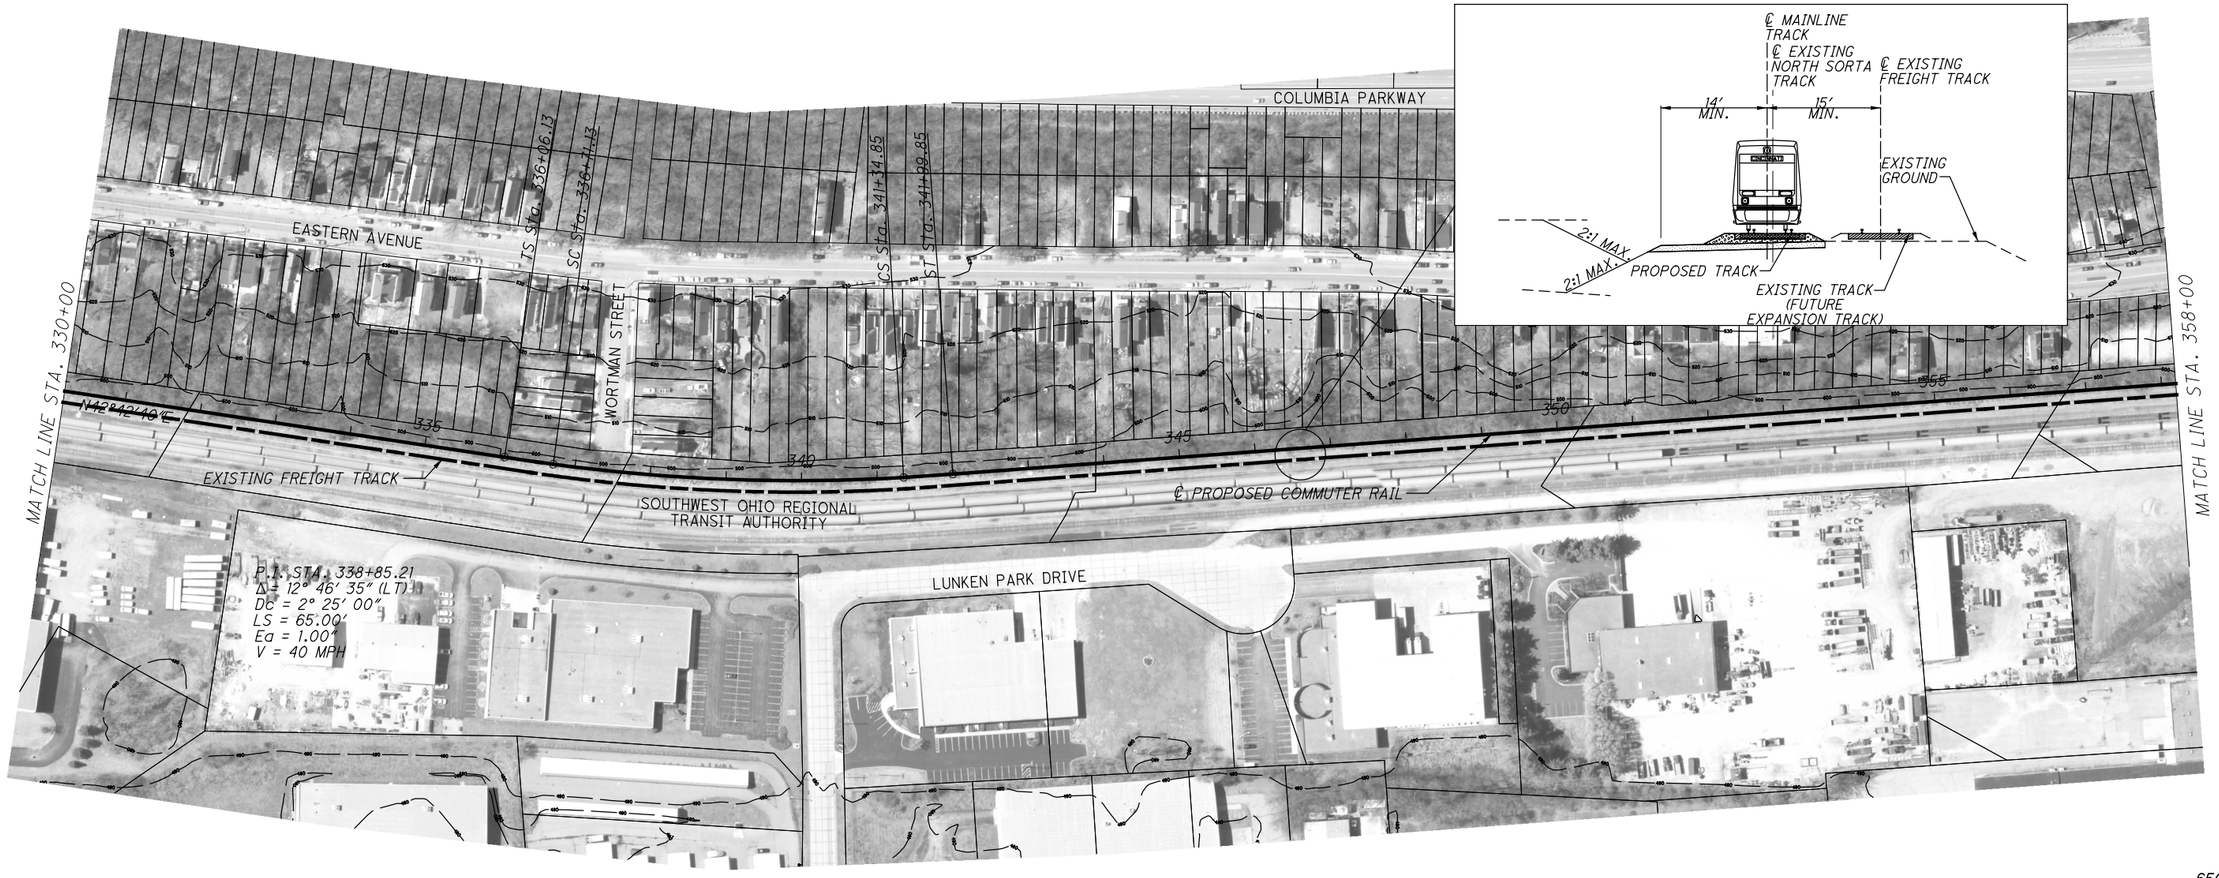

c:\pwworking\pitt\d0694633\86463GP010.dgn 2/8/2016 9:44:08 AM dnichols


HORIZONTAL SCALE IN FEET
0 50 100 200


CALCULATED KVL
CHECKED CHN

OASIS SEGMENT 2, ALTERNATIVE A
PLAN AND PROFILE STA. 330+00 TO 358+00

HAM/CLE OASIS RAIL CORRIDOR

11
14

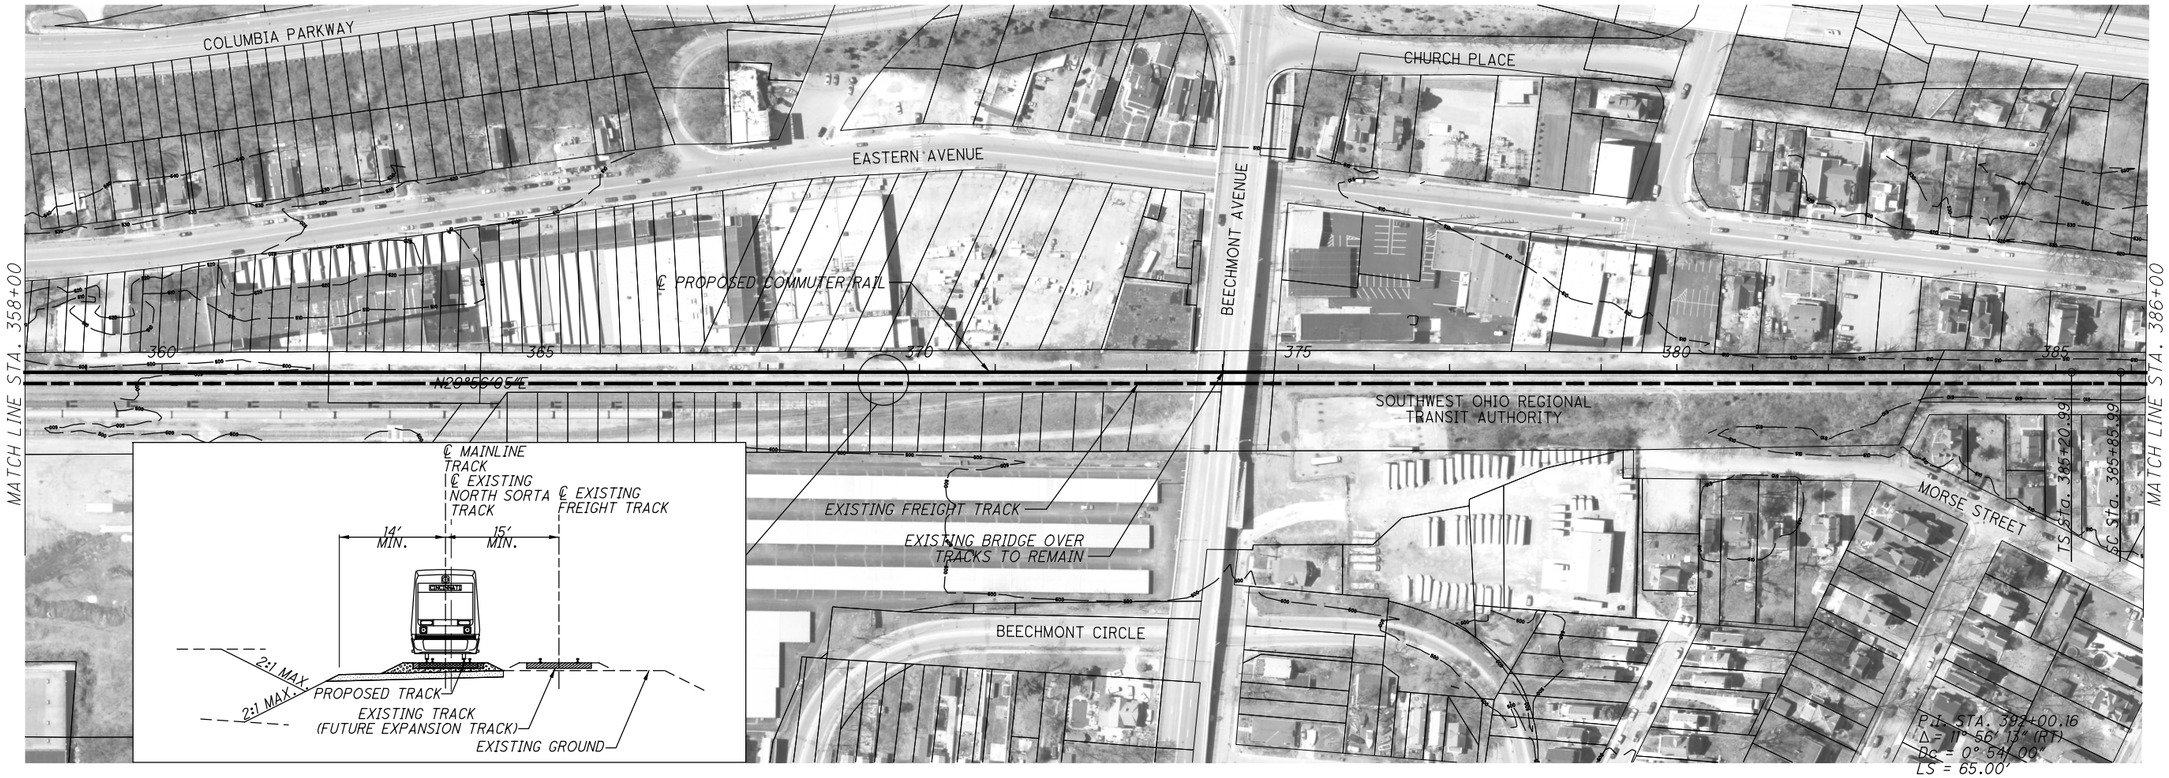

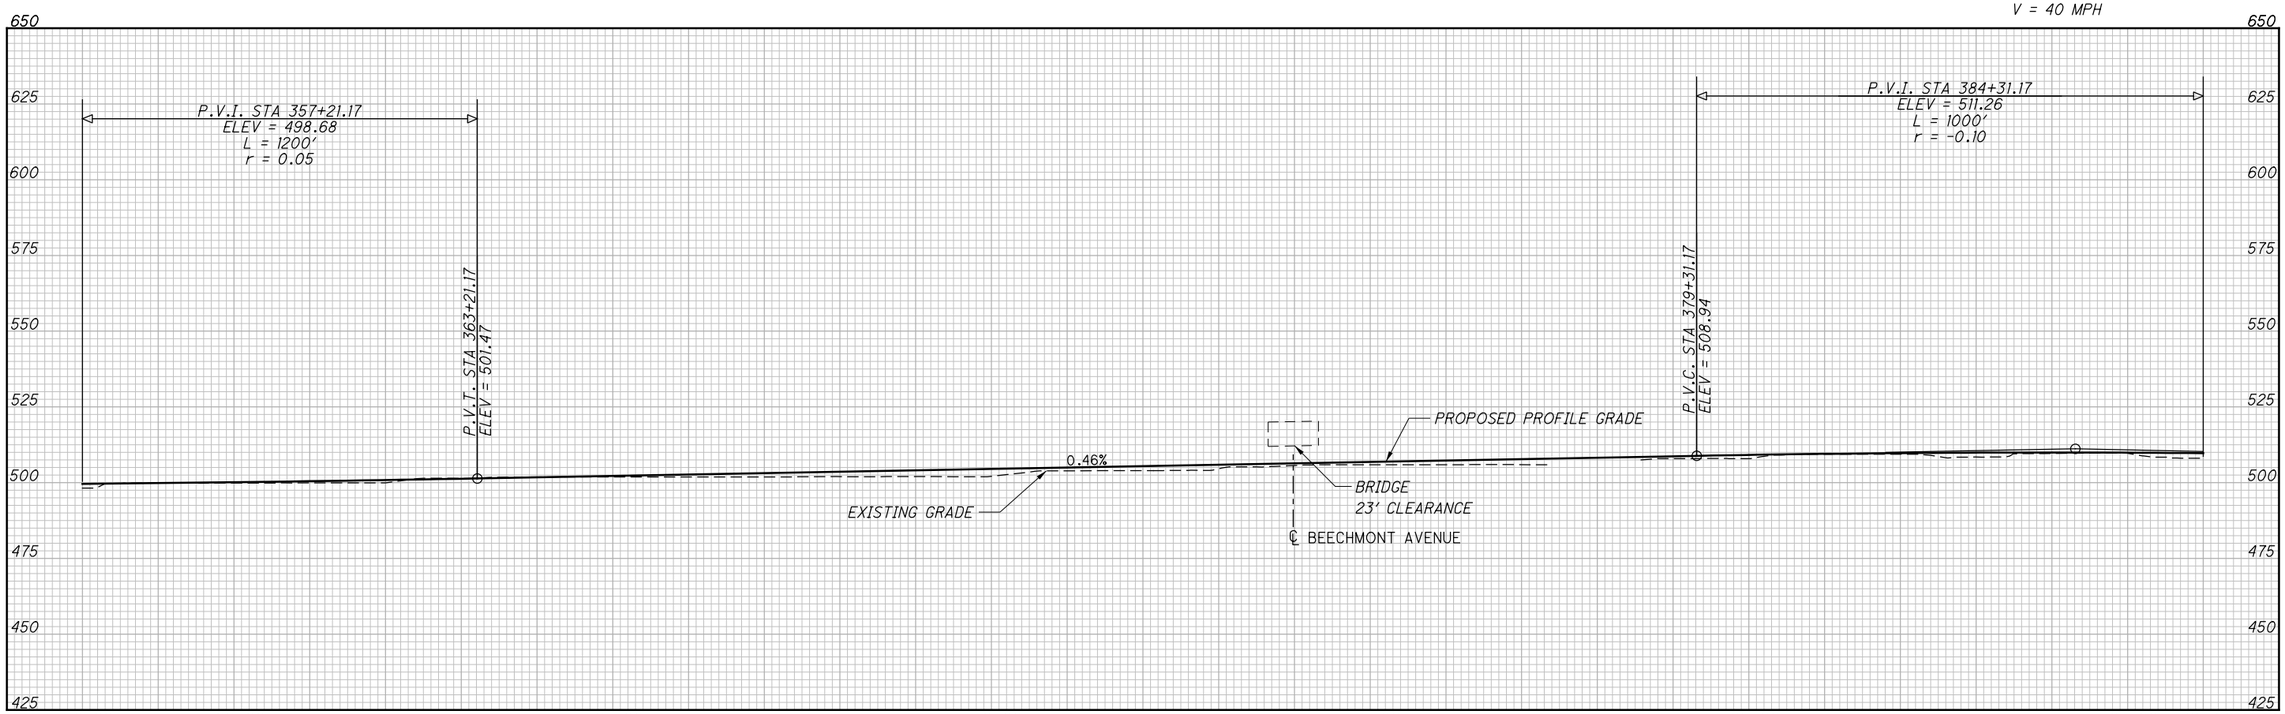


c:\pwworking\pitt\d0694633\86463GP011.dgn 2/8/2016 11:25:15 PM dnichols

HORIZONTAL SCALE IN FEET
0 50 100 200


CALCULATED KVL
CHECKED CHN

OASIS SEGMENT 2, ALTERNATIVE A
PLAN AND PROFILE STA. 358+00 TO 386+00

HAM/ CLE OASIS RAIL CORRIDOR

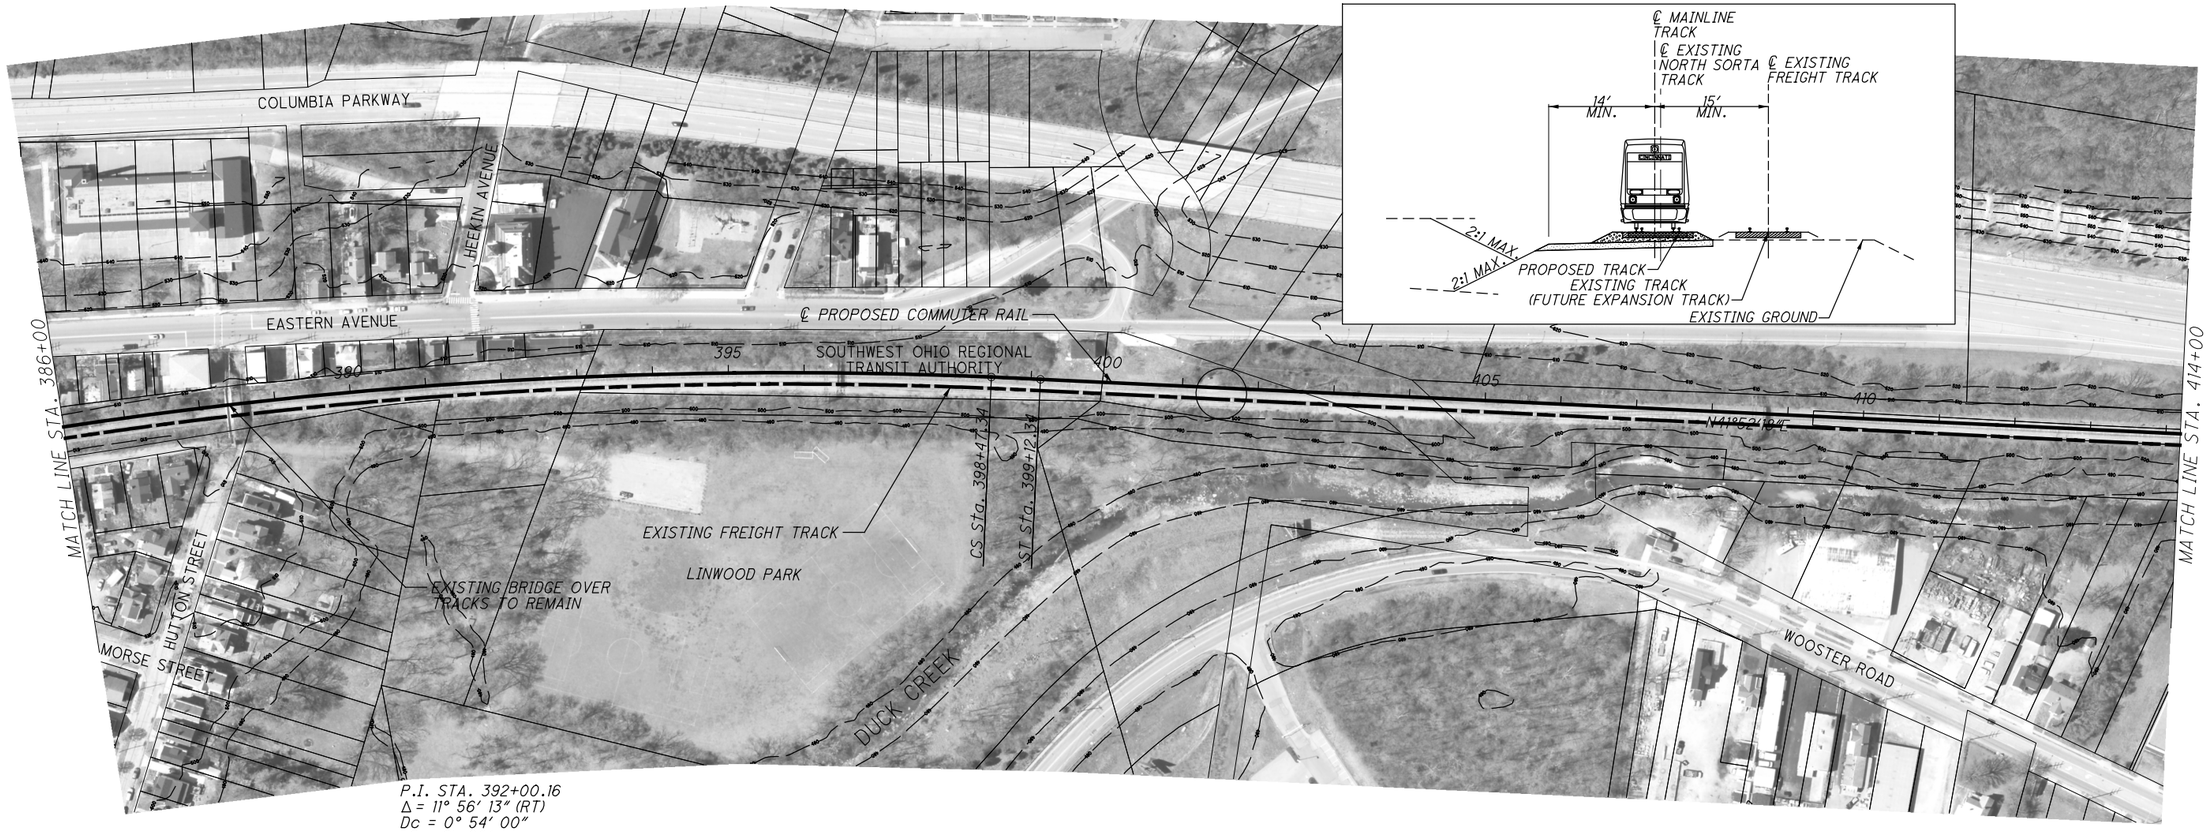

P.I. STA. 392+00.16
Δ = 11° 56' 13" (RT)
Dc = 0° 54' 00"
LS = 65.00'
Ea = 1.00"
V = 40 MPH

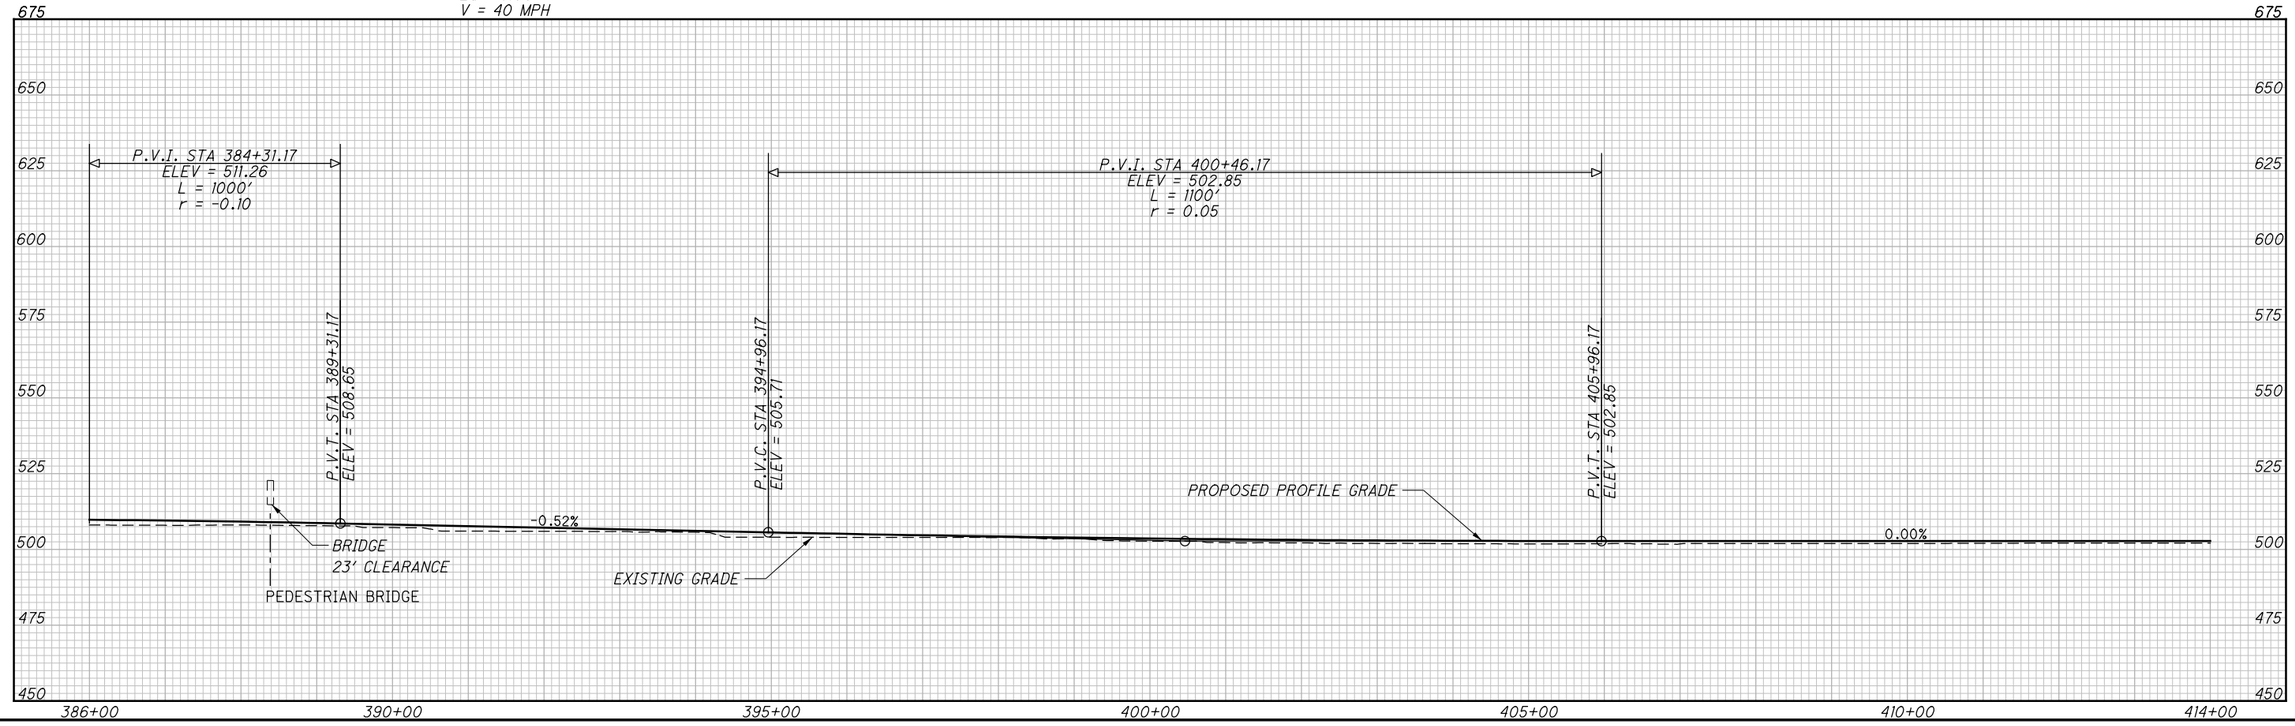

HORIZONTAL SCALE IN FEET
0 50 100 200


CALCULATED KVL
CHECKED CHN


OASIS SEGMENT 2, ALTERNATIVE A
PLAN AND PROFILE STA. 386+00 TO 414+00

HAM/CLE OASIS RAIL CORRIDOR

13
14

c:\pwworking\pitt\d0694633\86463GP012.dgn 2/8/2016 11:27:17 PM dnichols

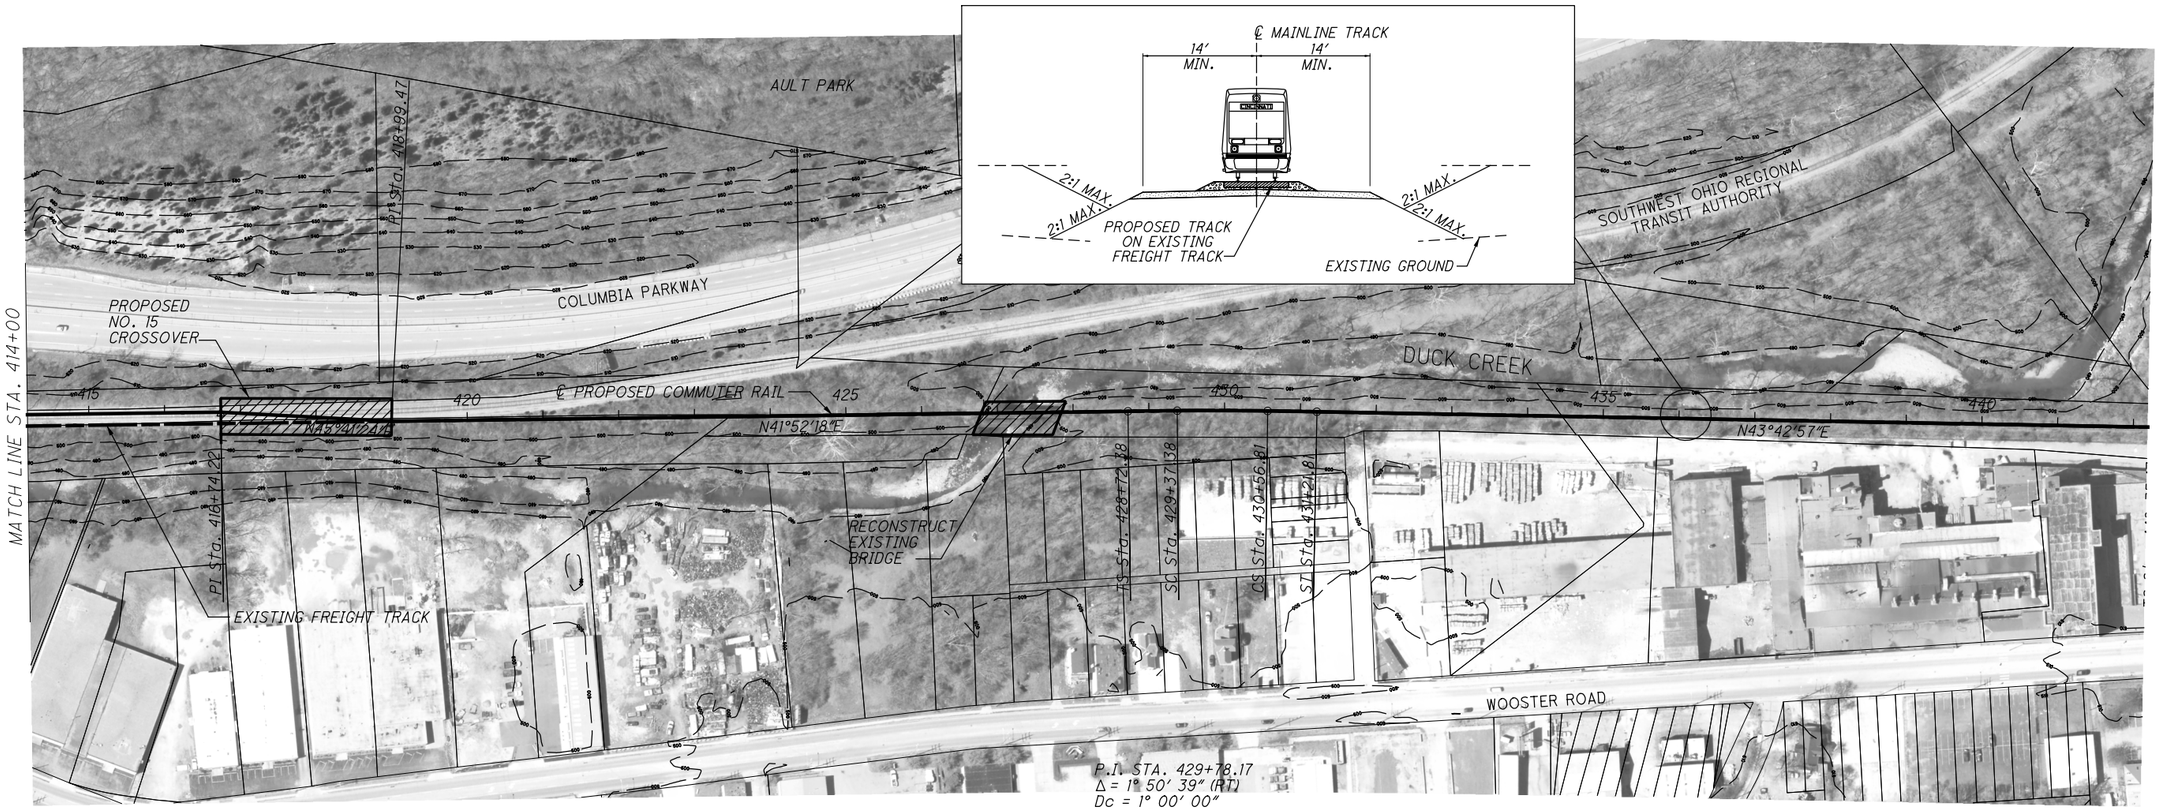

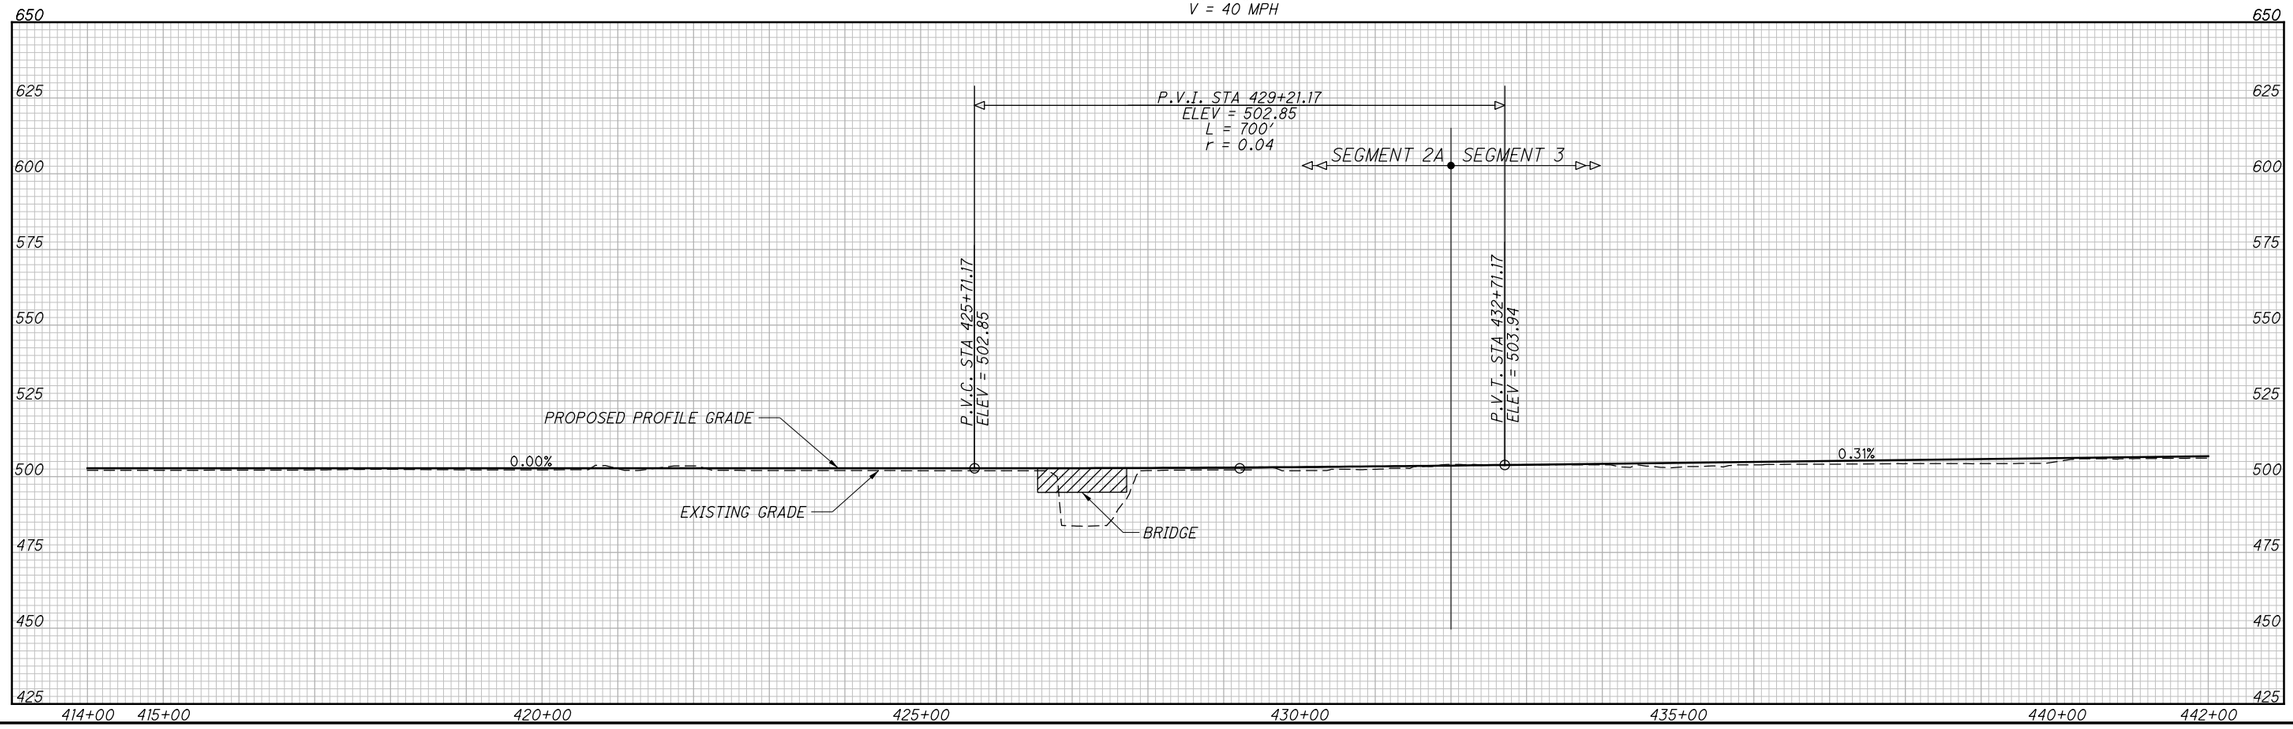

HAM/ CLE OASIS RAIL CORRIDOR

OASIS SEGMENT 2, ALTERNATIVE A
PLAN AND PROFILE STA. 414+00 TO 442+00

HORIZONTAL SCALE IN FEET
0 50 100 200

CALCULATED KVL
CHECKED CHN

14
14

c:\pwworking\pitt\d0694633\86463GP013.dgn 2/8/2016 9:49:20 AM dnichols