



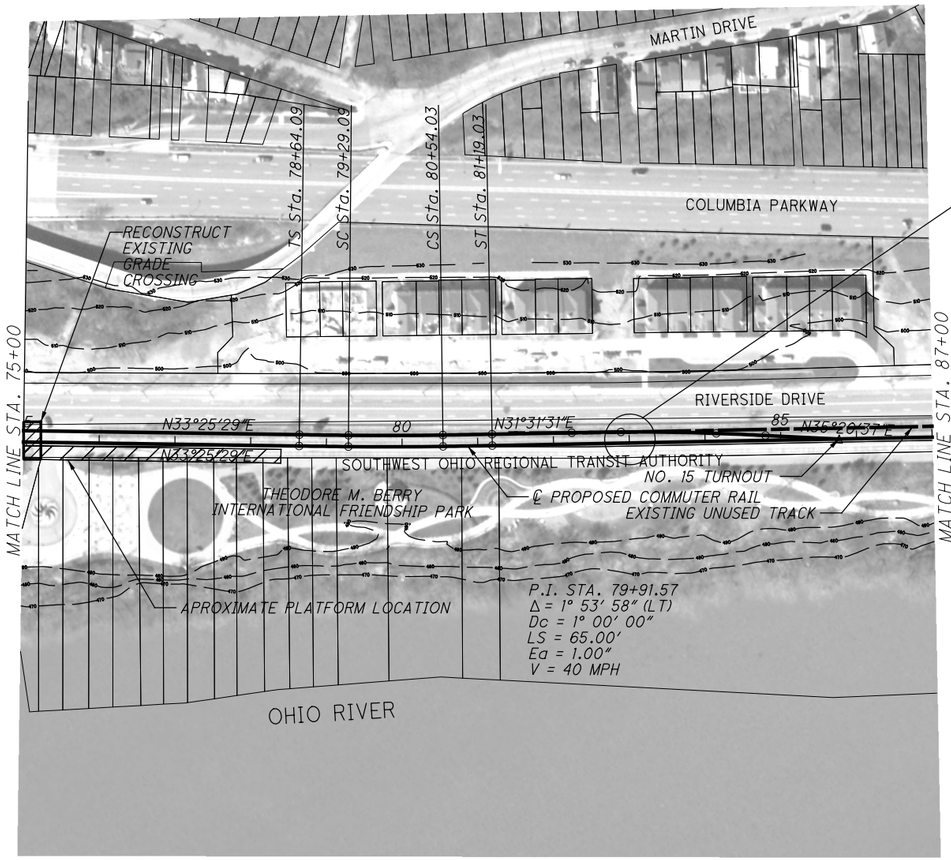

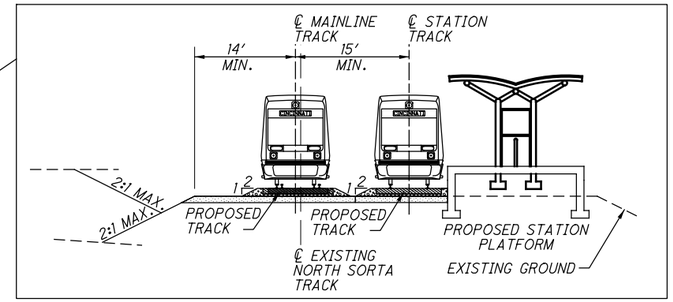

N

HORIZONTAL SCALE IN FEET
0 50 100 200


CALCULATED KVL
CHECKED CHN


OASIS SEGMENT 2, ALTERNATIVE B
PLAN AND PROFILE STA. 75+00 TO 87+00


HAM/CLE OASIS RAIL CORRIDOR

1/14

c:\pwworking\pitt\d0694633\86463GP037.dgn 2/8/2016 9:58:43 AM dnichols

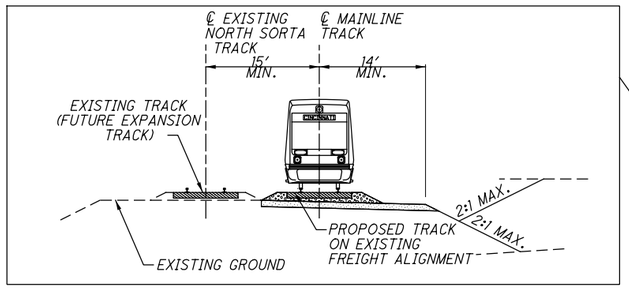

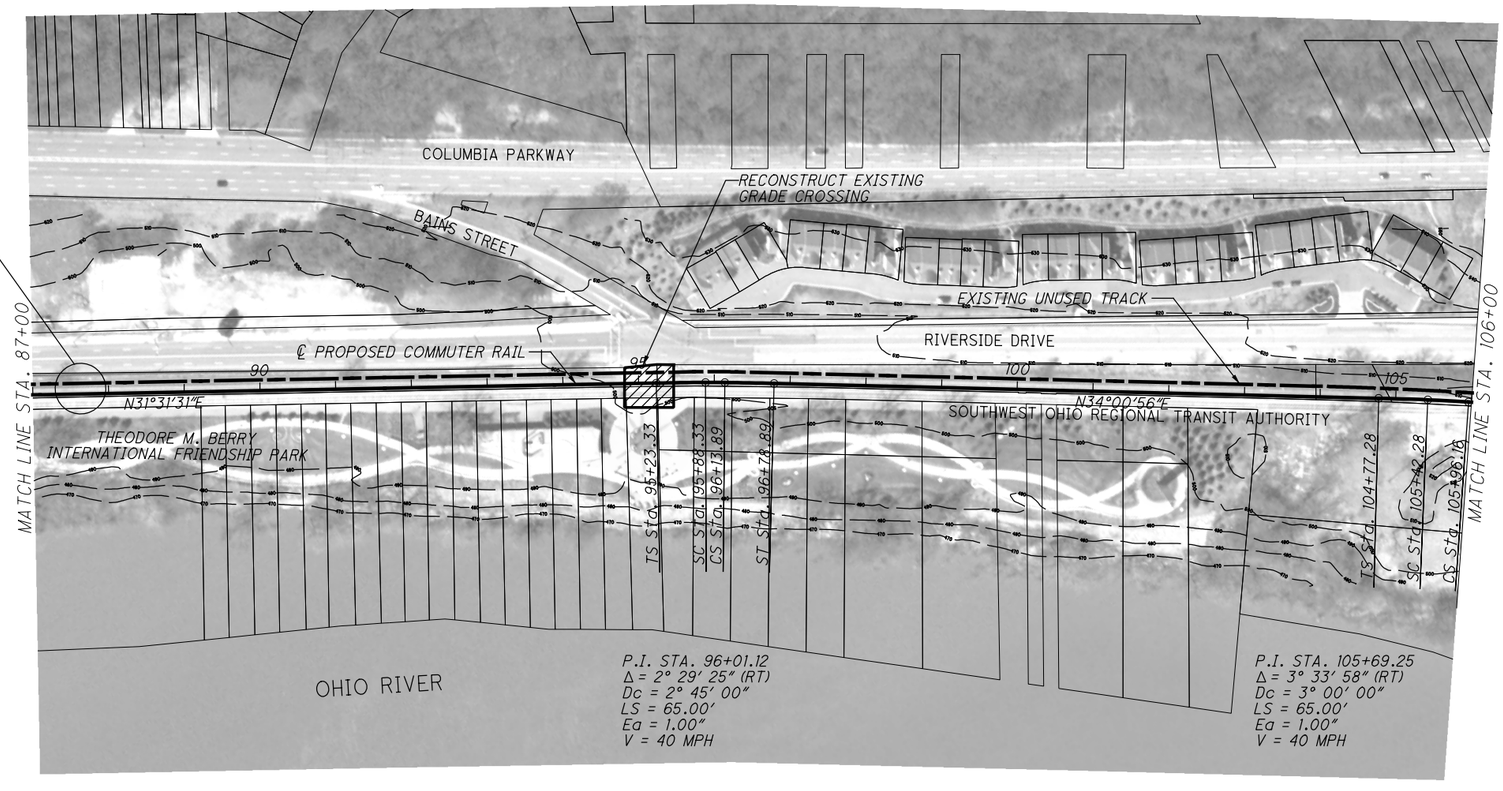

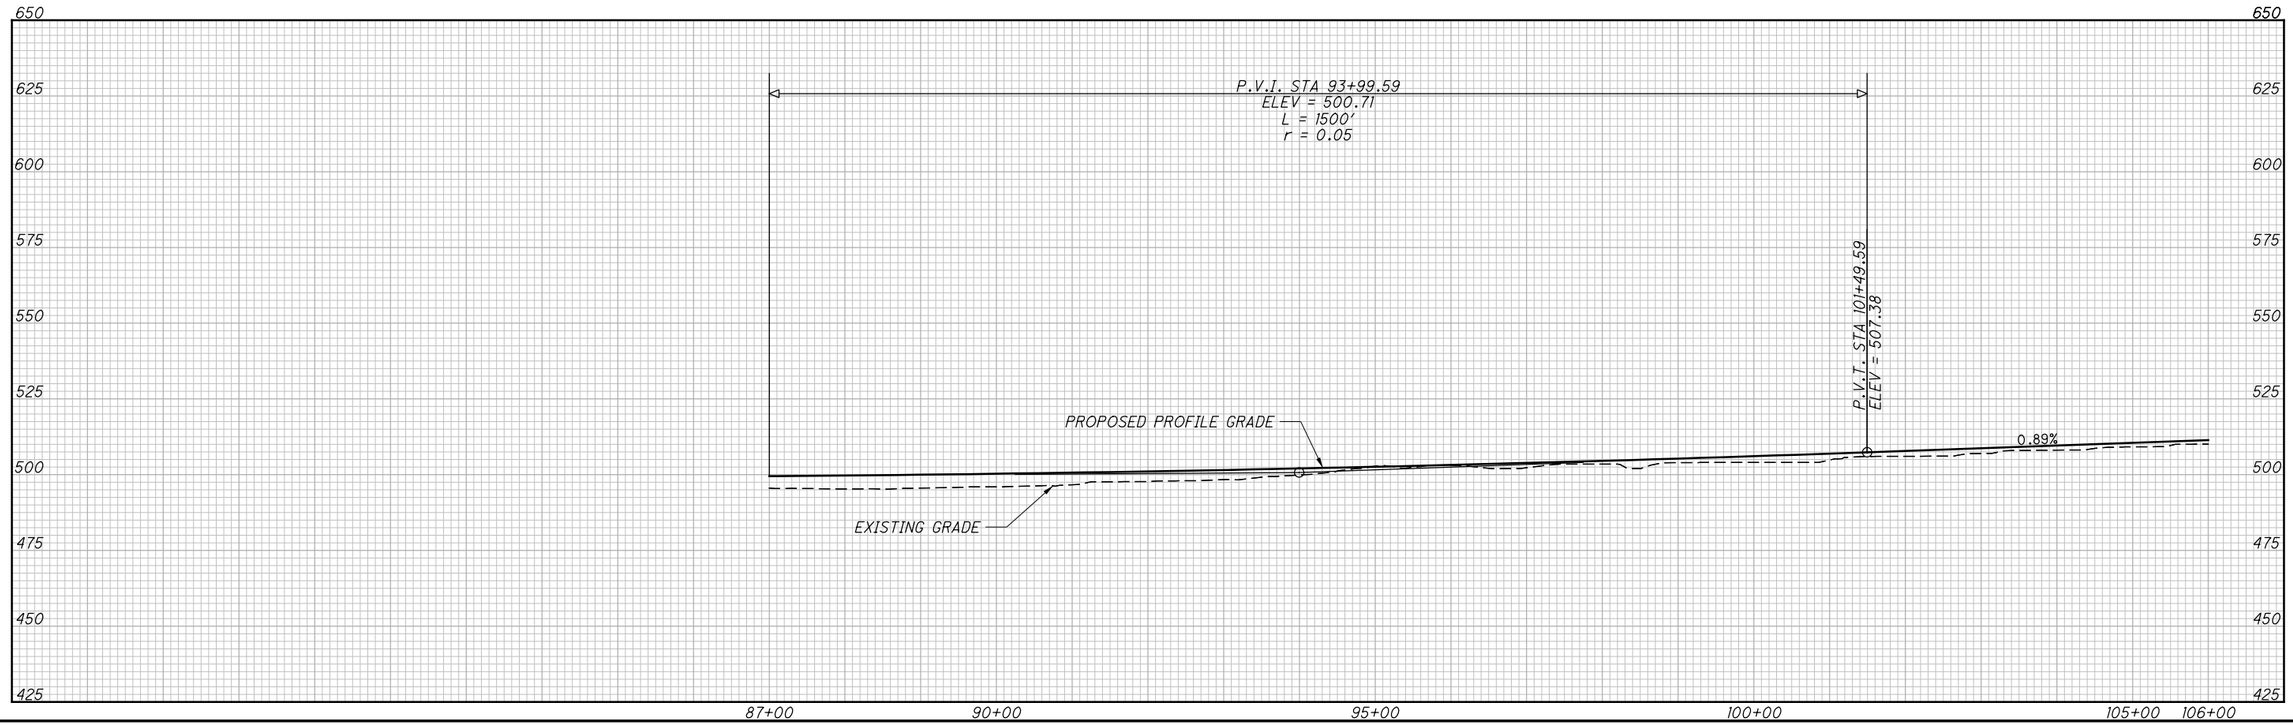


HORIZONTAL SCALE IN FEET
0 50 100 200


CALCULATED KVL
CHECKED CHN

OASIS SEGMENT 2, ALTERNATIVE B
PLAN AND PROFILE STA. 87+00 TO 106+00

HAM/ CLE OASIS RAIL CORRIDOR

c:\pwworking\pitt\d0694633\86463GP037A.dgn 2/8/2016 10:00:01 AM dnichols

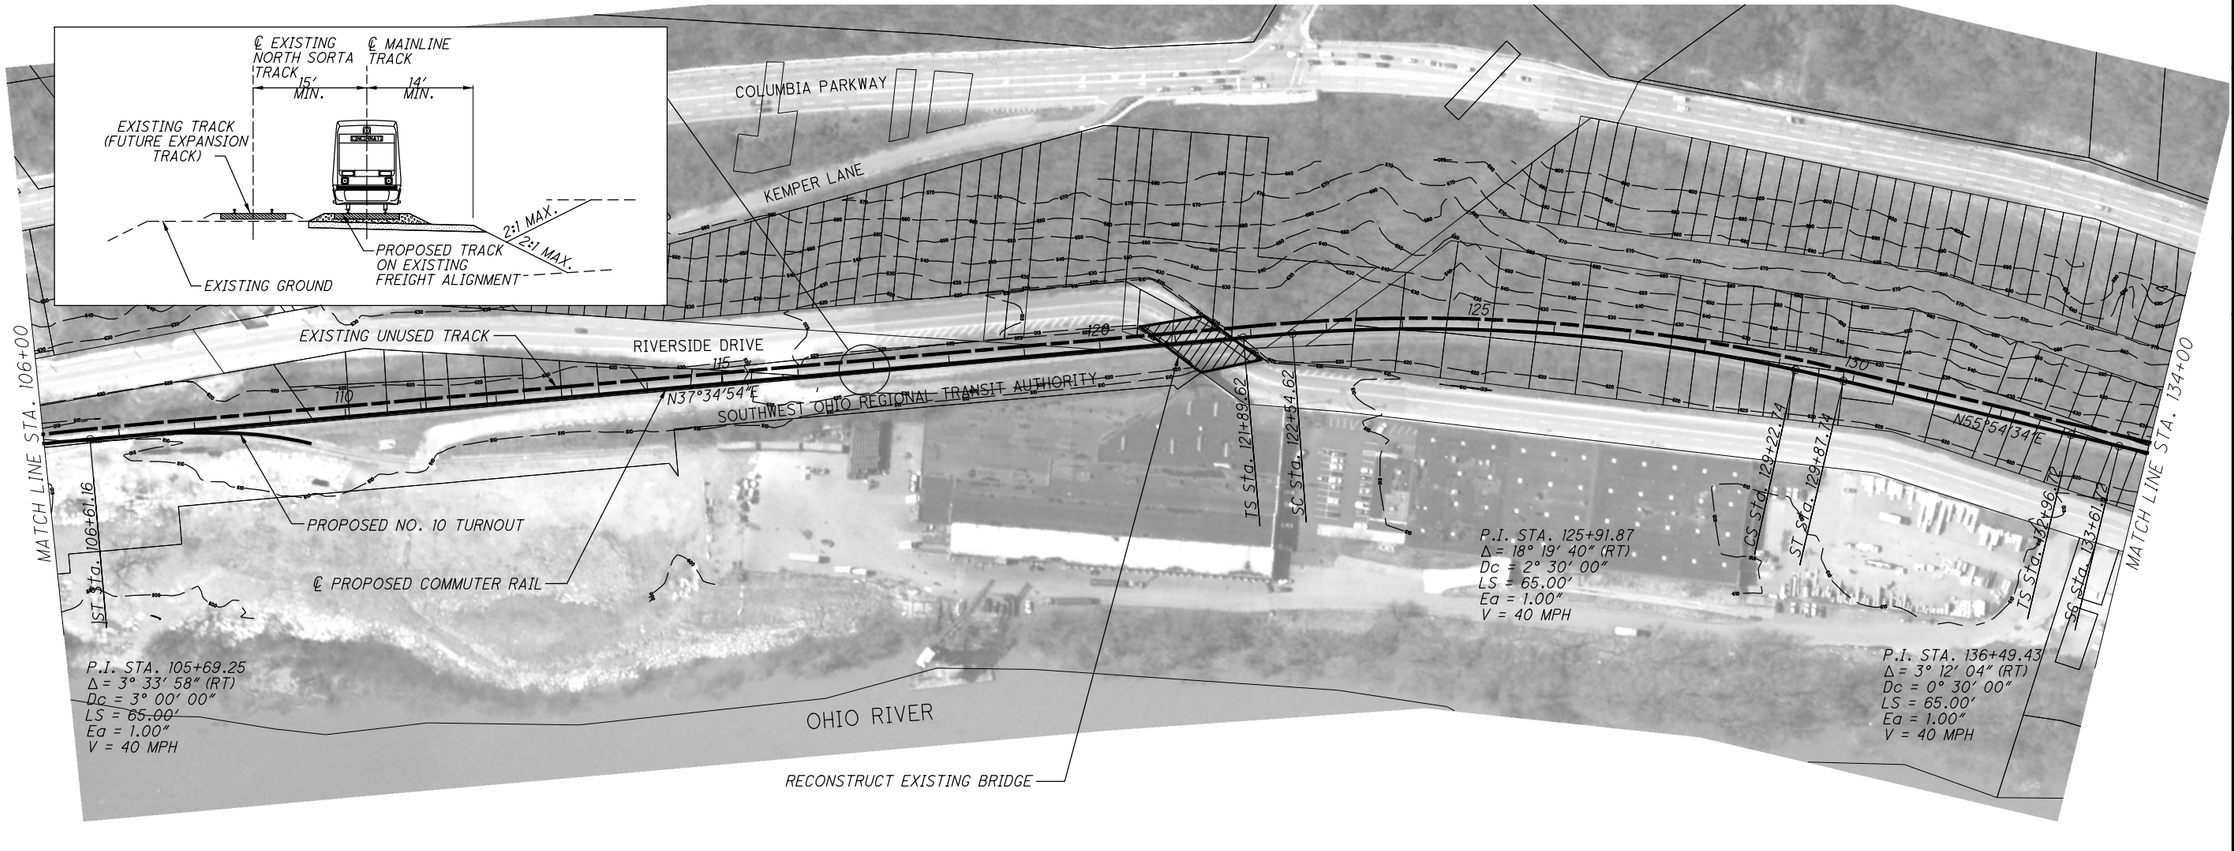

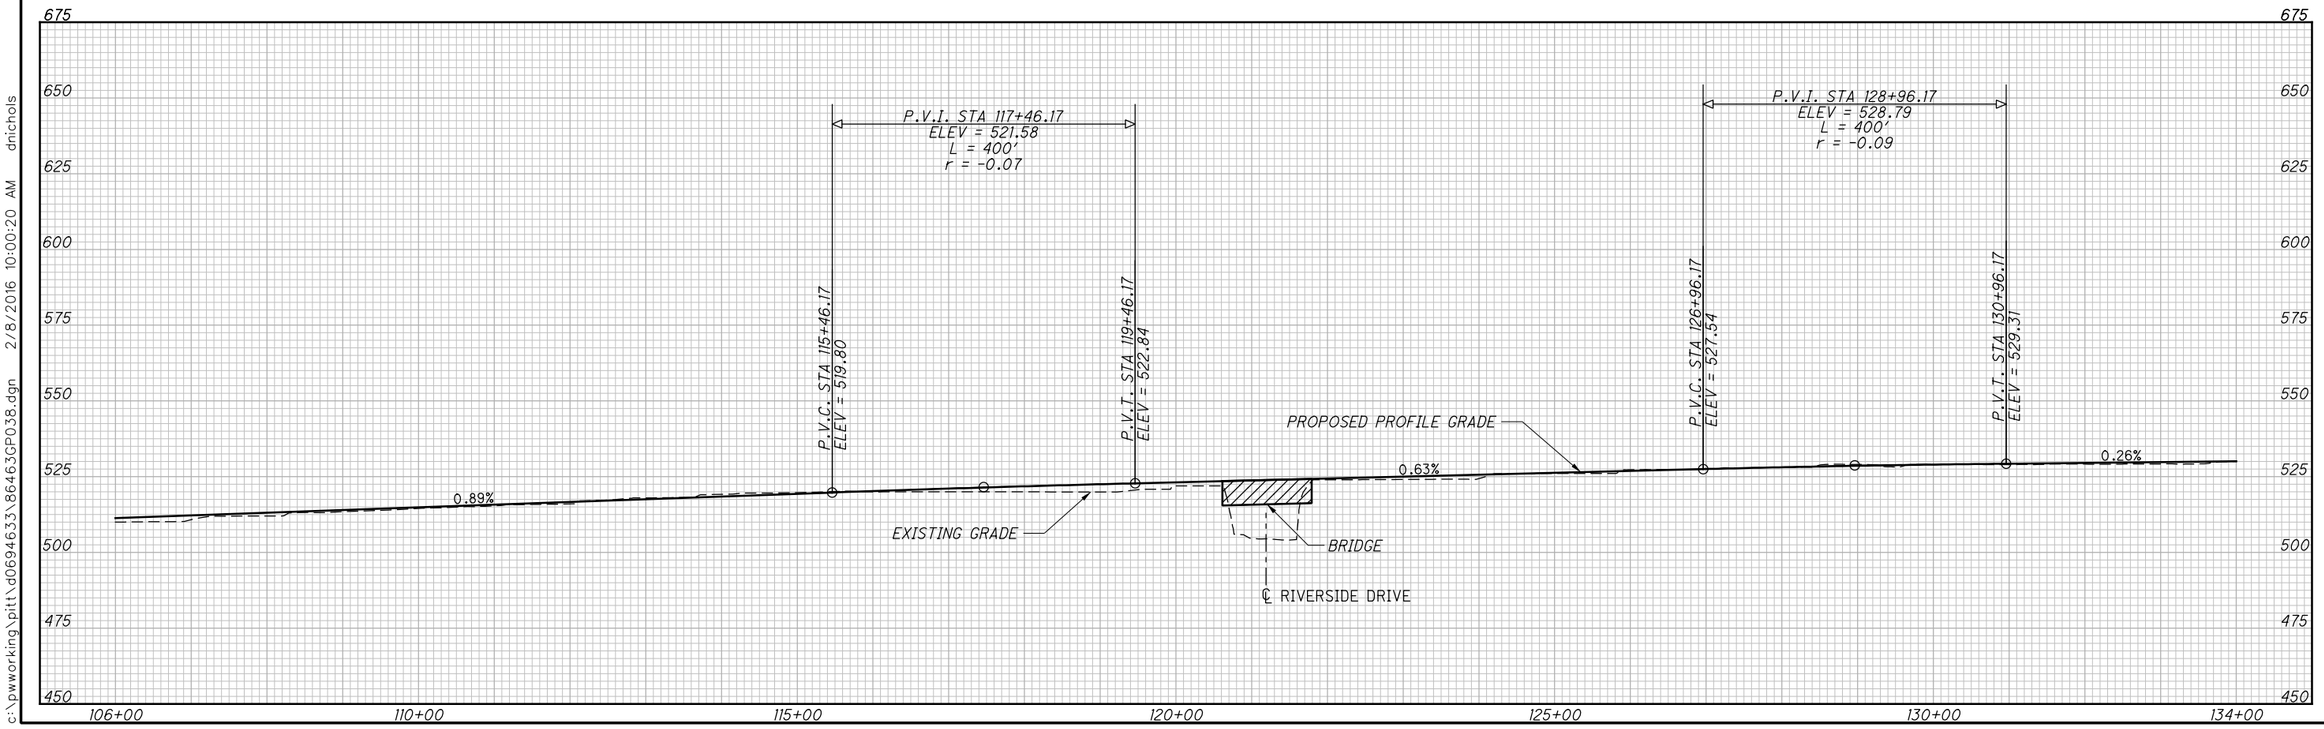

c:\pwworking\pitt\d0694633\86463GP038.dgn 2/8/2016 10:00:20 AM dnichols


HORIZONTAL SCALE IN FEET
0 50 100 200


CALCULATED KVL
CHECKED CHN

OASIS SEGMENT 2, ALTERNATIVE B
PLAN AND PROFILE STA. 106+00 TO 134+00

HAM/CLE OASIS RAIL CORRIDOR

3
14

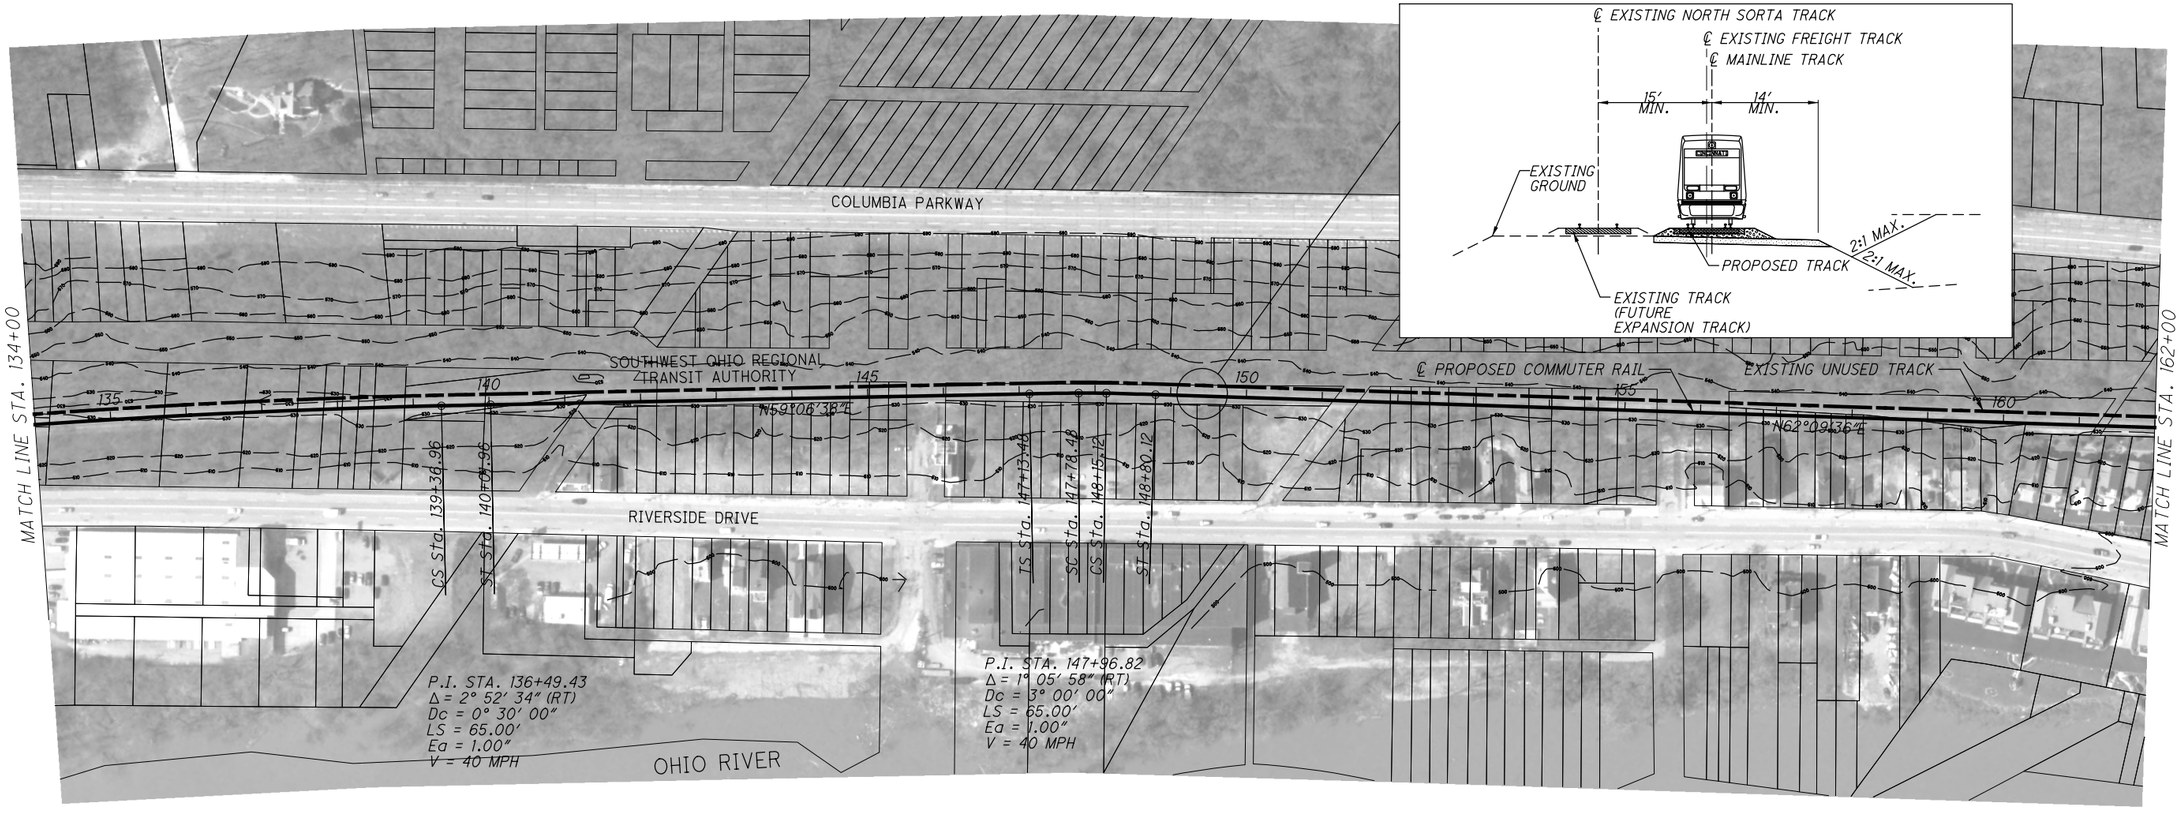

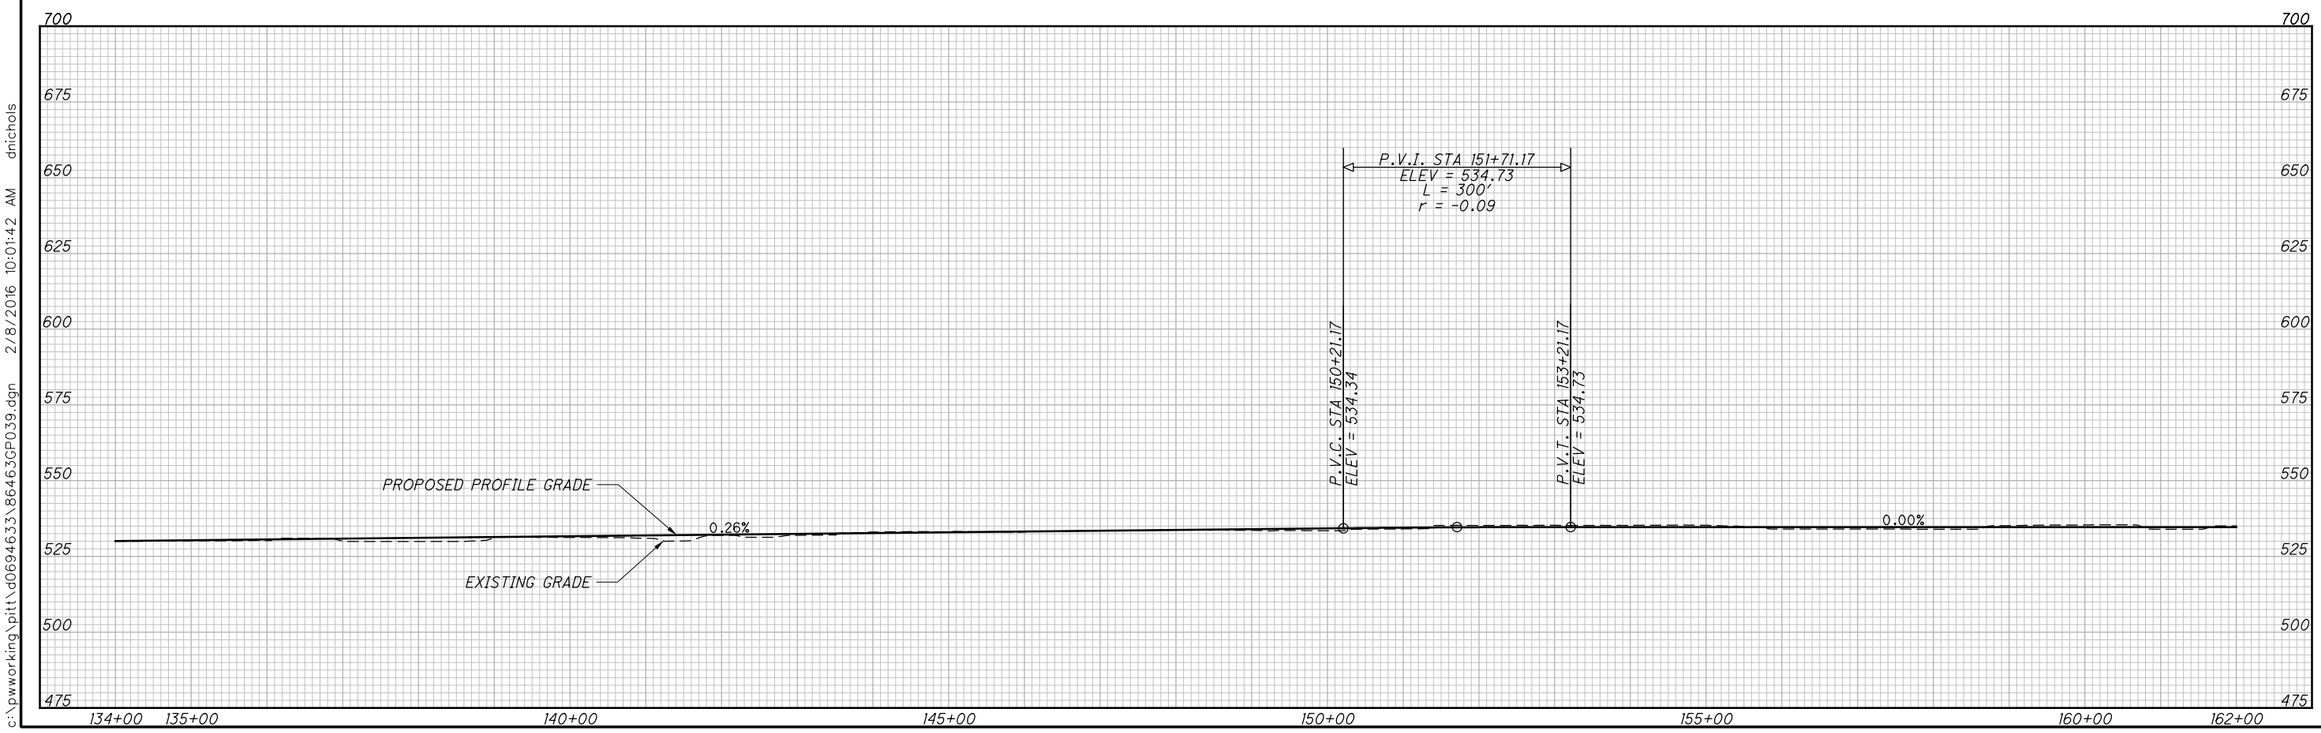

HORIZONTAL SCALE IN FEET
0 50 100 200


CALCULATED KVL
CHECKED CHN


OASIS SEGMENT 2, ALTERNATIVE B
PLAN AND PROFILE STA. 134+00 TO 162+00

HAM/CLE OASIS RAIL CORRIDOR

4
14

c:\pwworking\pitt\d0694633\86463GP039.dgn 2/8/2016 10:01:42 AM dnichols

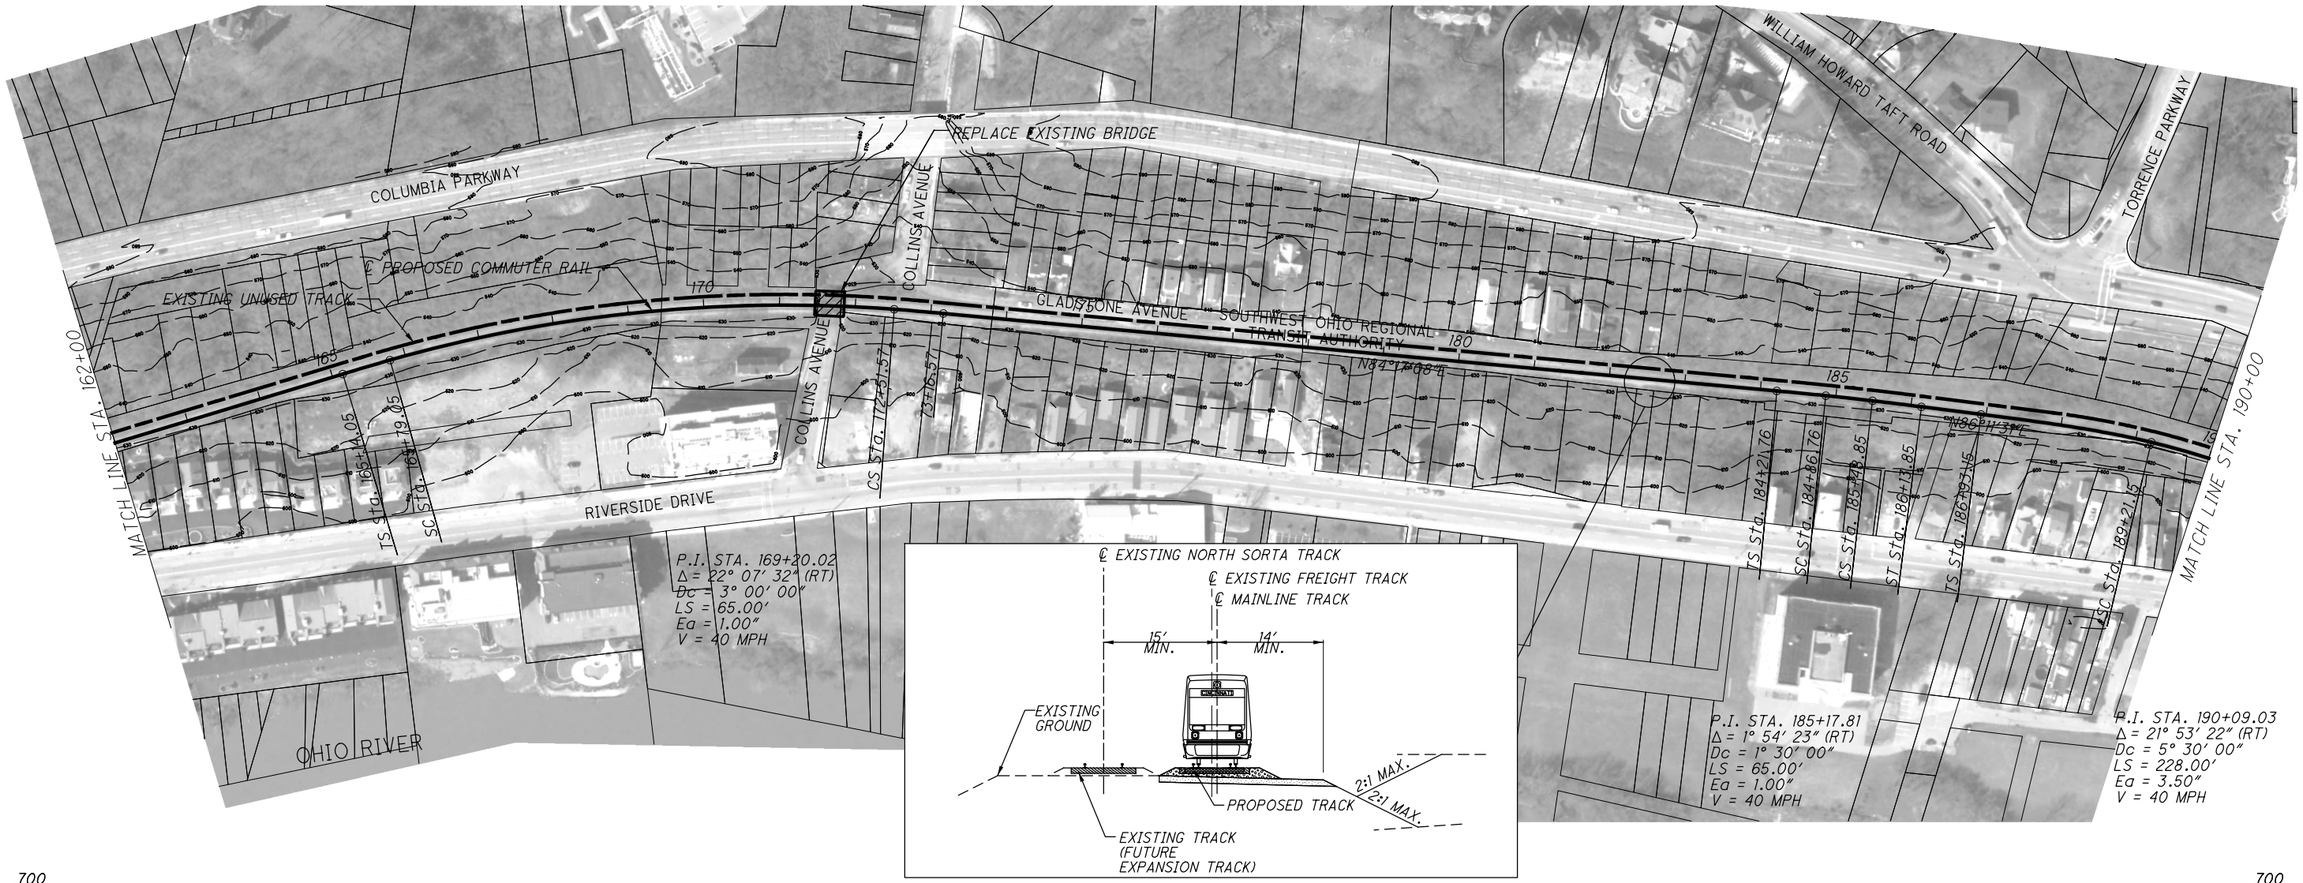

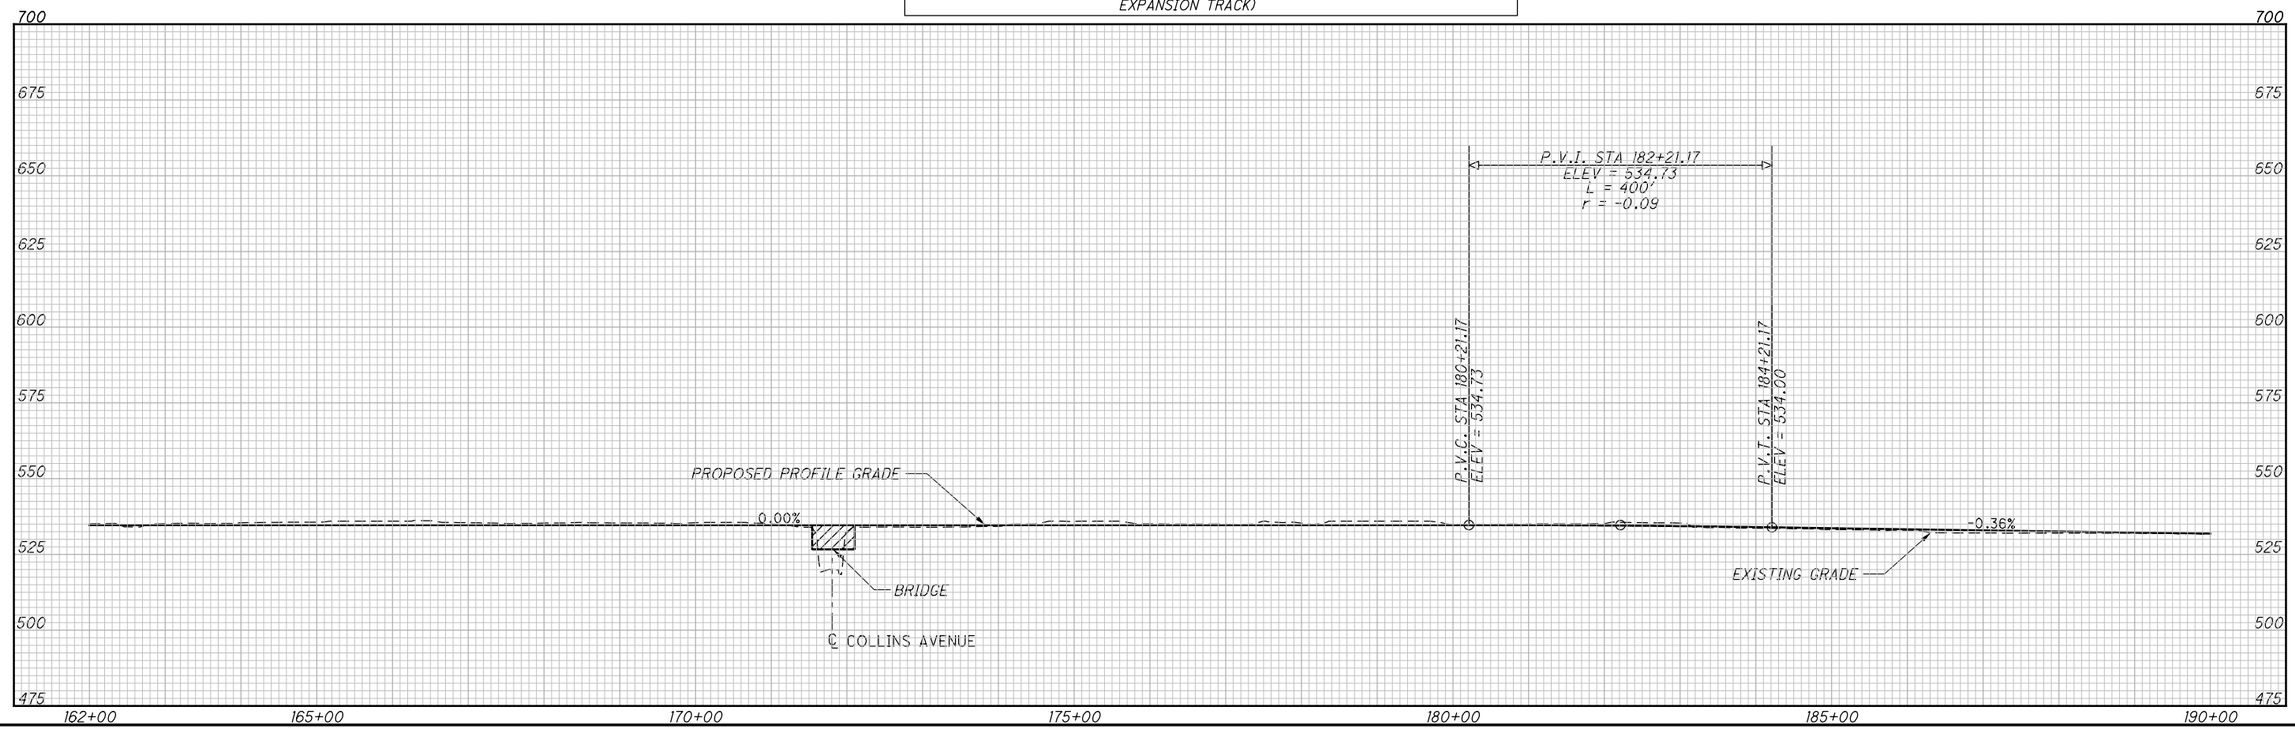

HAM/ CLE OASIS RAIL CORRIDOR


OASIS SEGMENT 2, ALTERNATIVE B
PLAN AND PROFILE STA. 162+00 TO 190+00


HORIZONTAL SCALE IN FEET
0 50 100 200


CALCULATED KVL
CHECKED CHN

5
14

c:\pwworking\pitt\d0694633\86463GP040.dgn 2/8/2016 10:02:52 AM dnichols

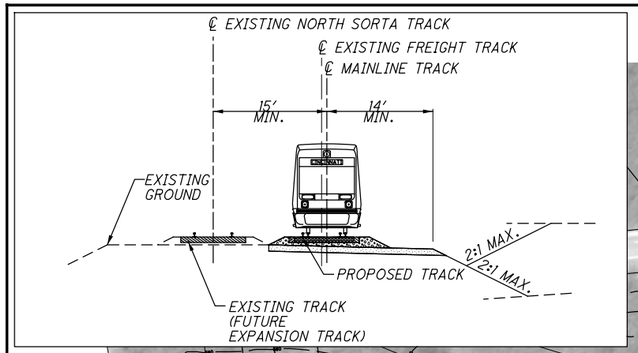

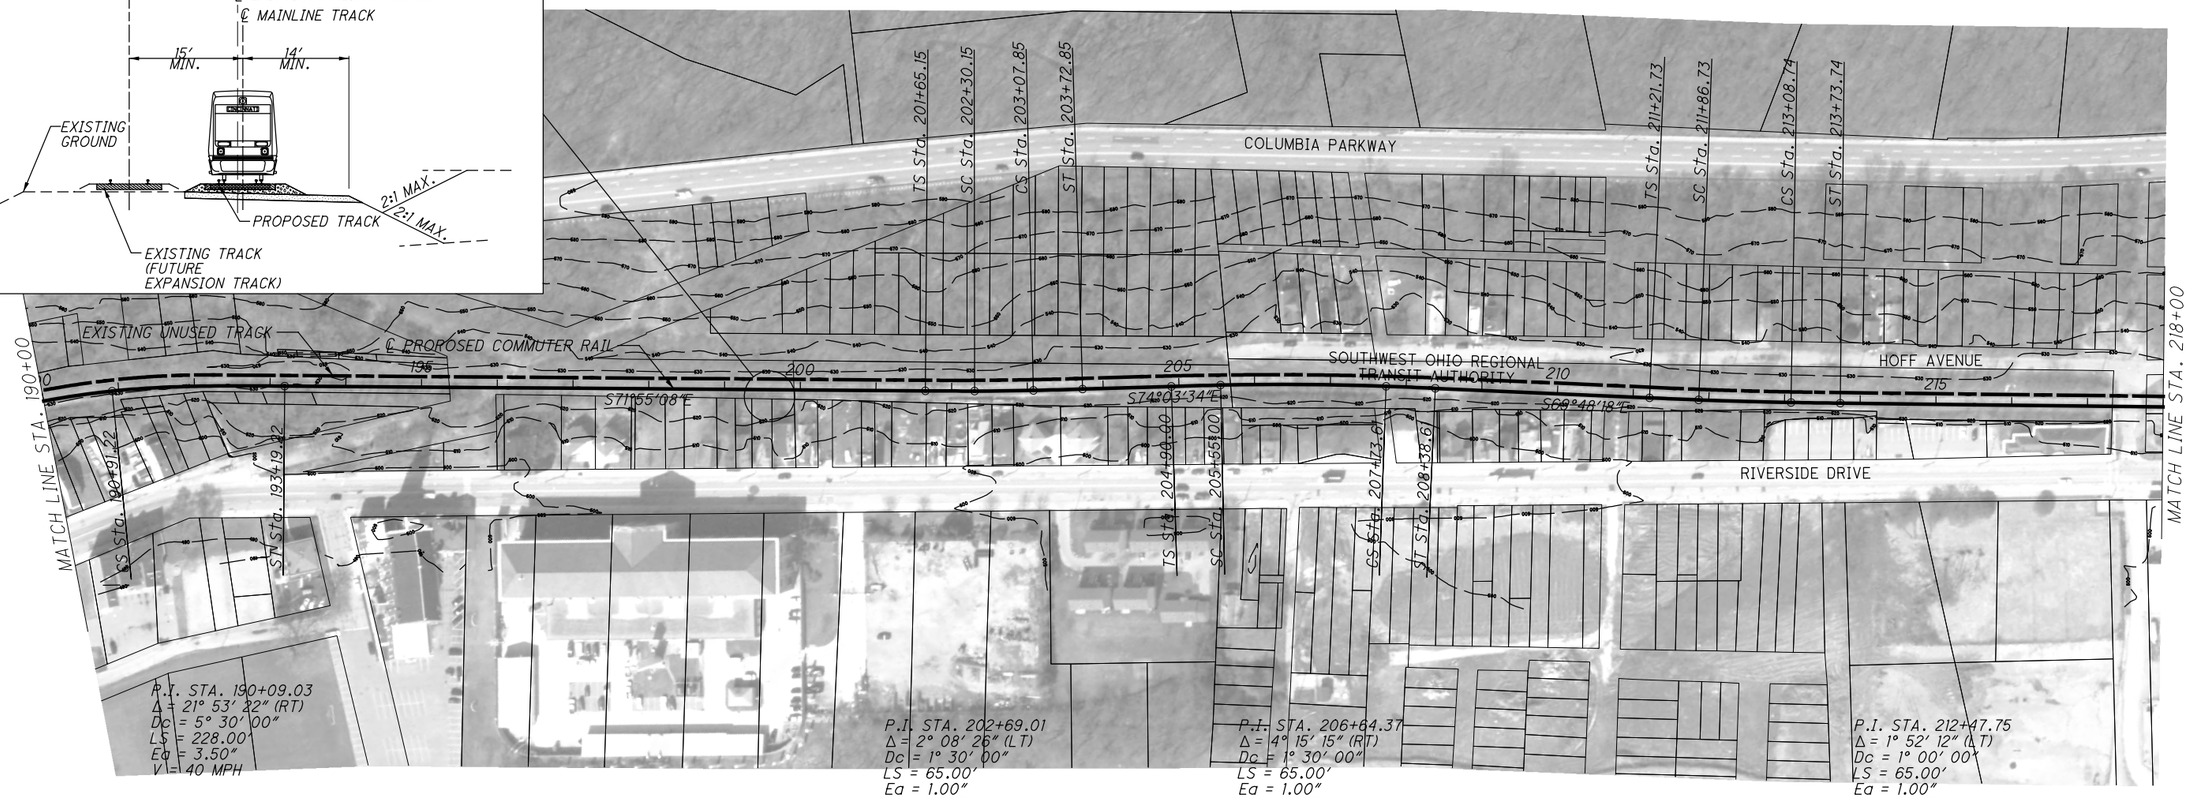

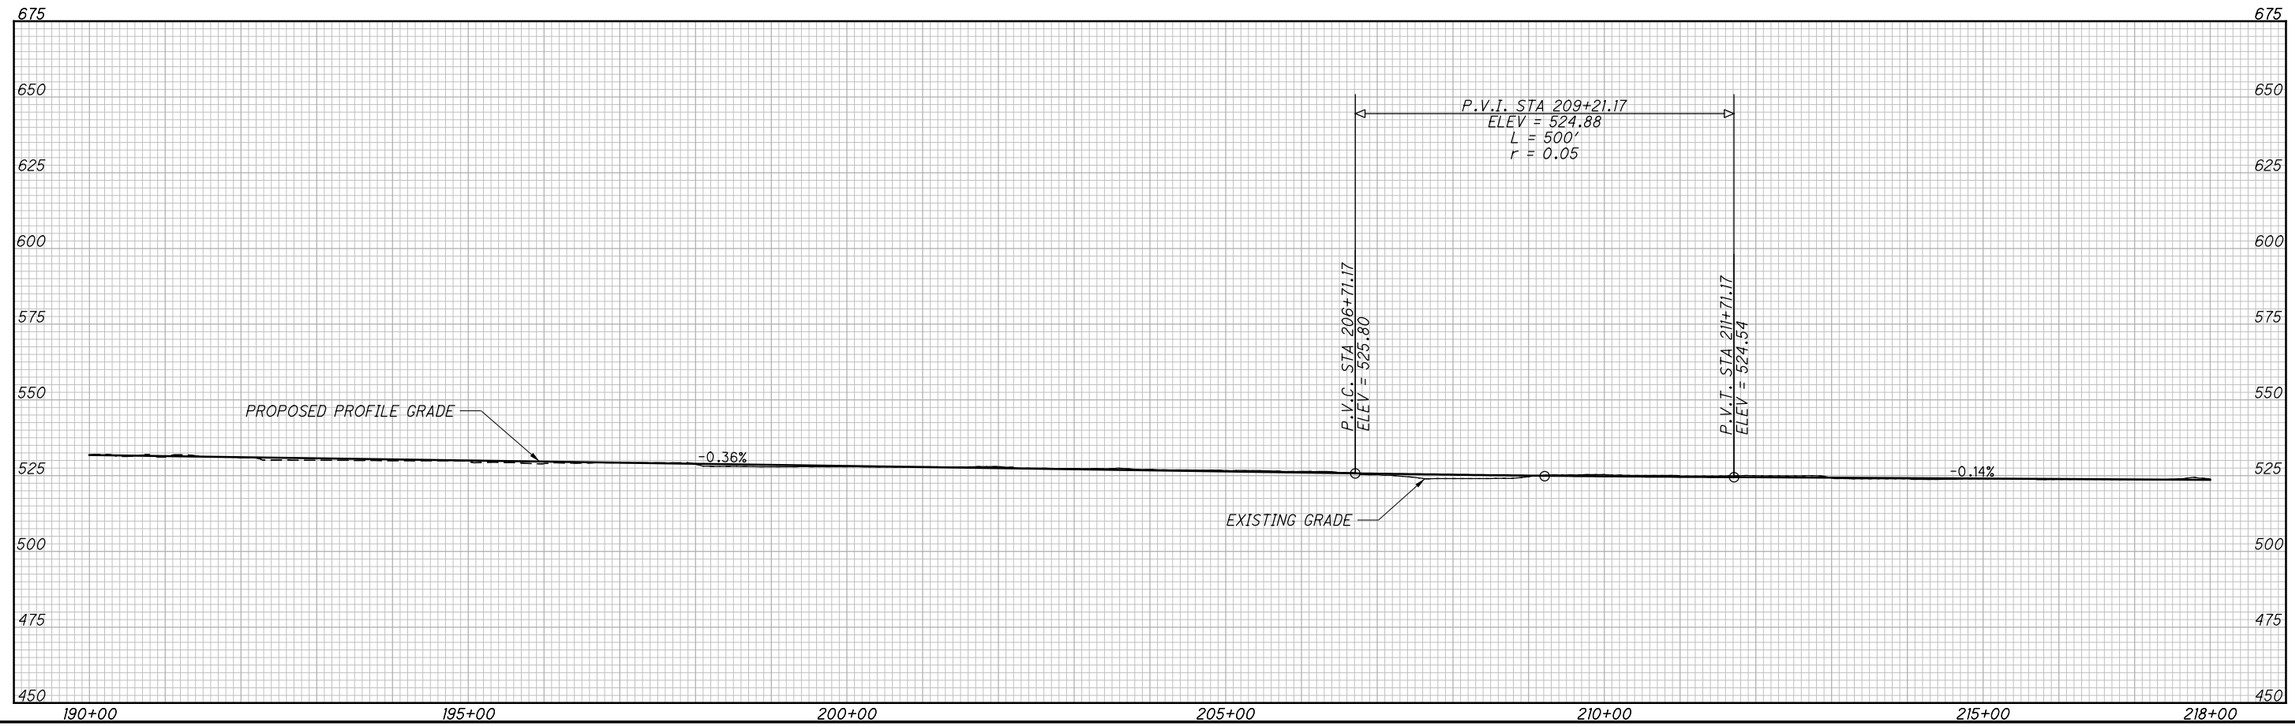

c:\pwworking\pitt\d0694633\86463GP041.dgn 2/8/2016 10:04:09 AM dnichols


HORIZONTAL SCALE IN FEET
0 50 100 200

CALCULATED KVL
CHECKED CHN


OASIS SEGMENT 2, ALTERNATIVE B
PLAN AND PROFILE STA. 190+00 TO 218+00

HAM/CLE OASIS RAIL CORRIDOR

6
14

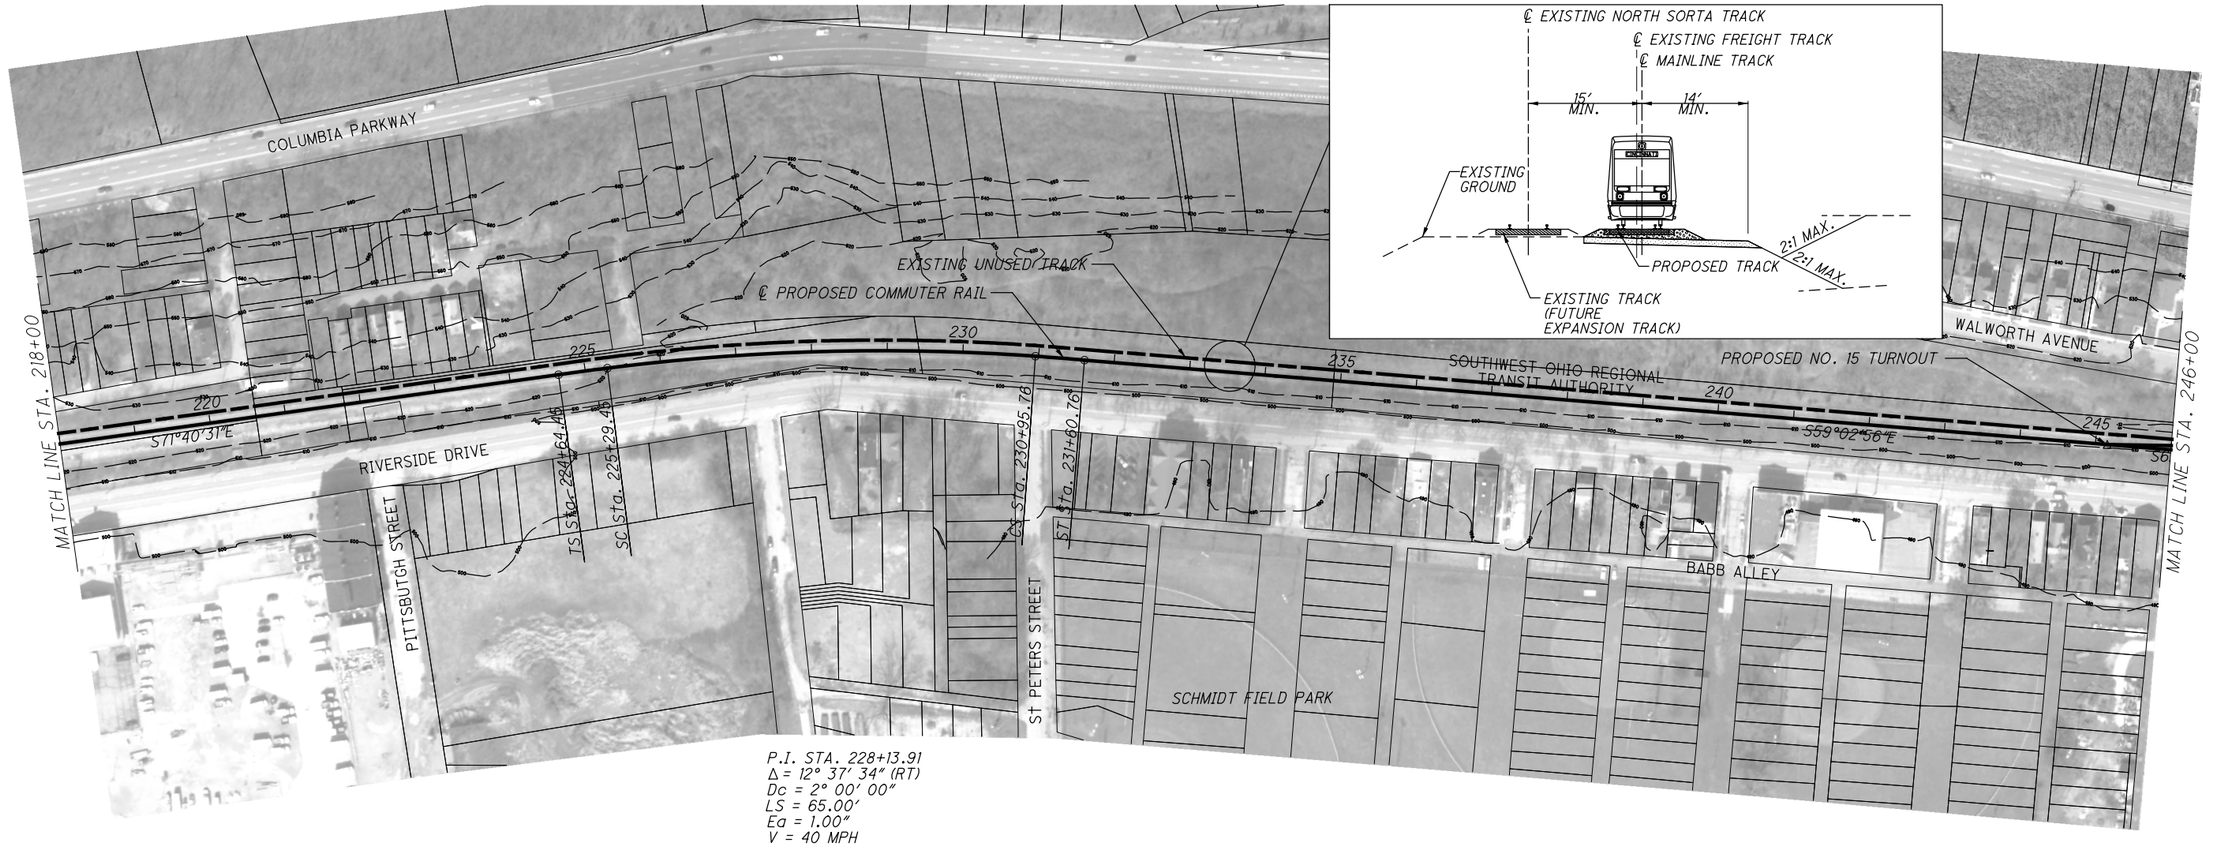

P.I. STA. 228+13.91
Δ = 12° 37' 34" (RT)
Dc = 2° 00' 00"
LS = 65.00'
Ea = 1.00"
V = 40 MPH

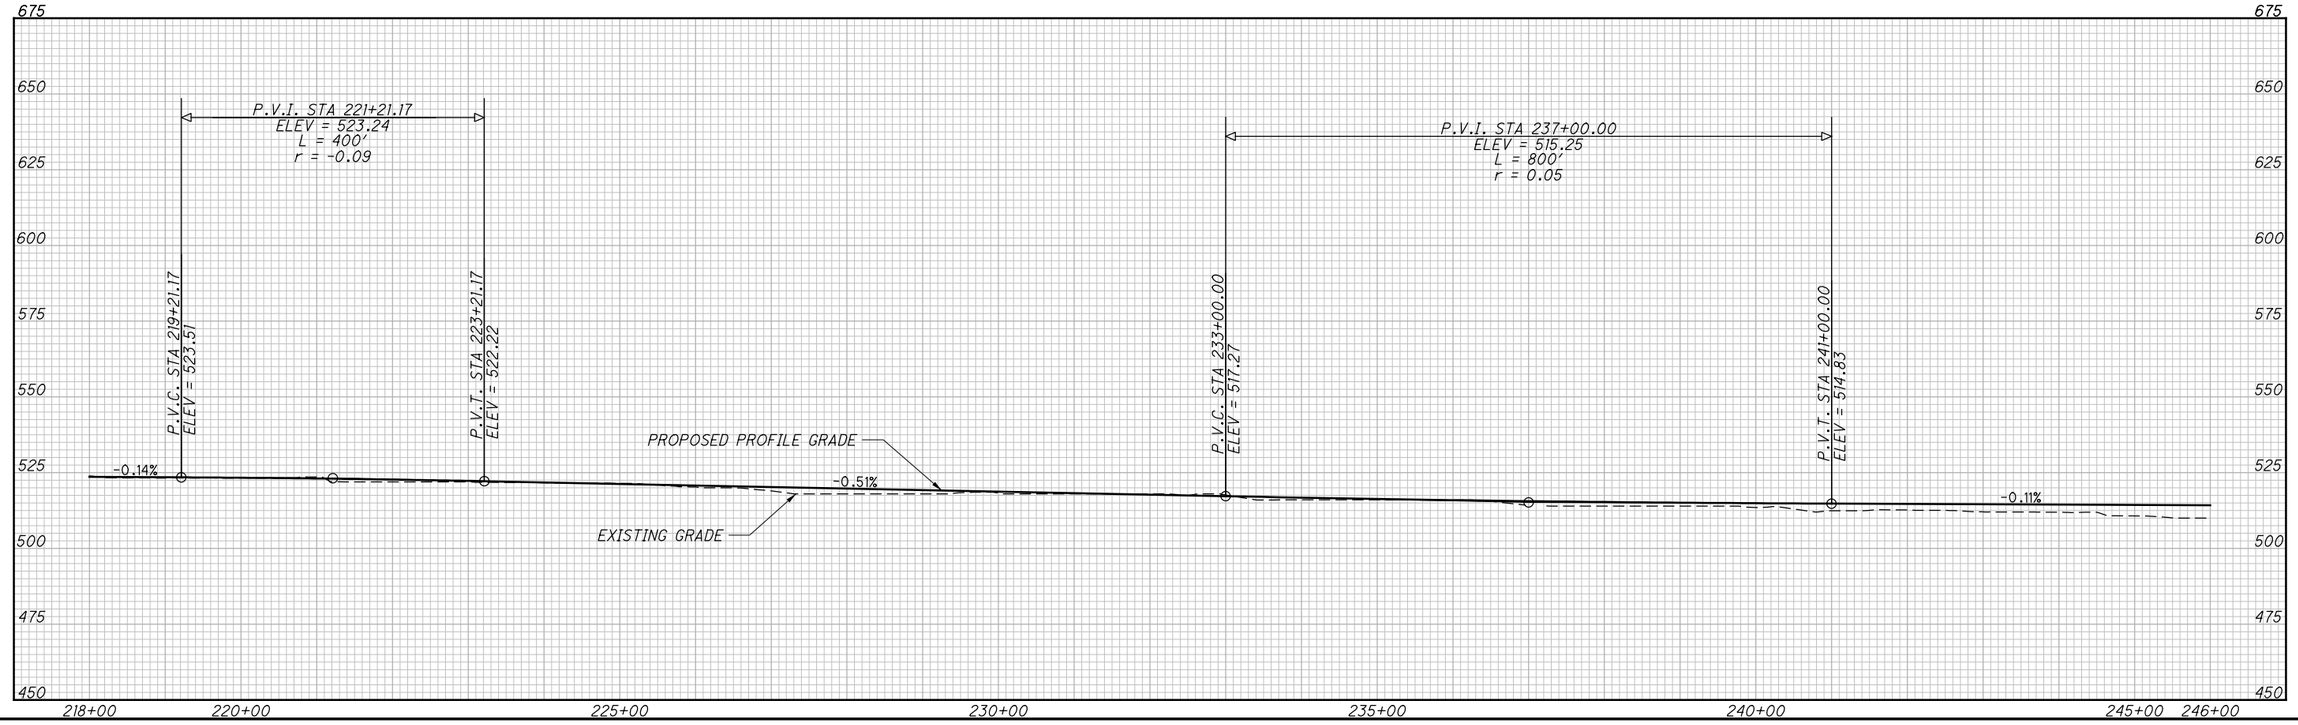

HORIZONTAL SCALE IN FEET
0 50 100 200


CALCULATED KVL
CHECKED CHN


OASIS SEGMENT 2, ALTERNATIVE B
PLAN AND PROFILE STA. 218+00 TO 246+00

HAM/CLE OASIS RAIL CORRIDOR

7
14

c:\pwworking\pitt\d0694633\86463GP042.dgn 2/8/2016 10:05:25 AM dnichols

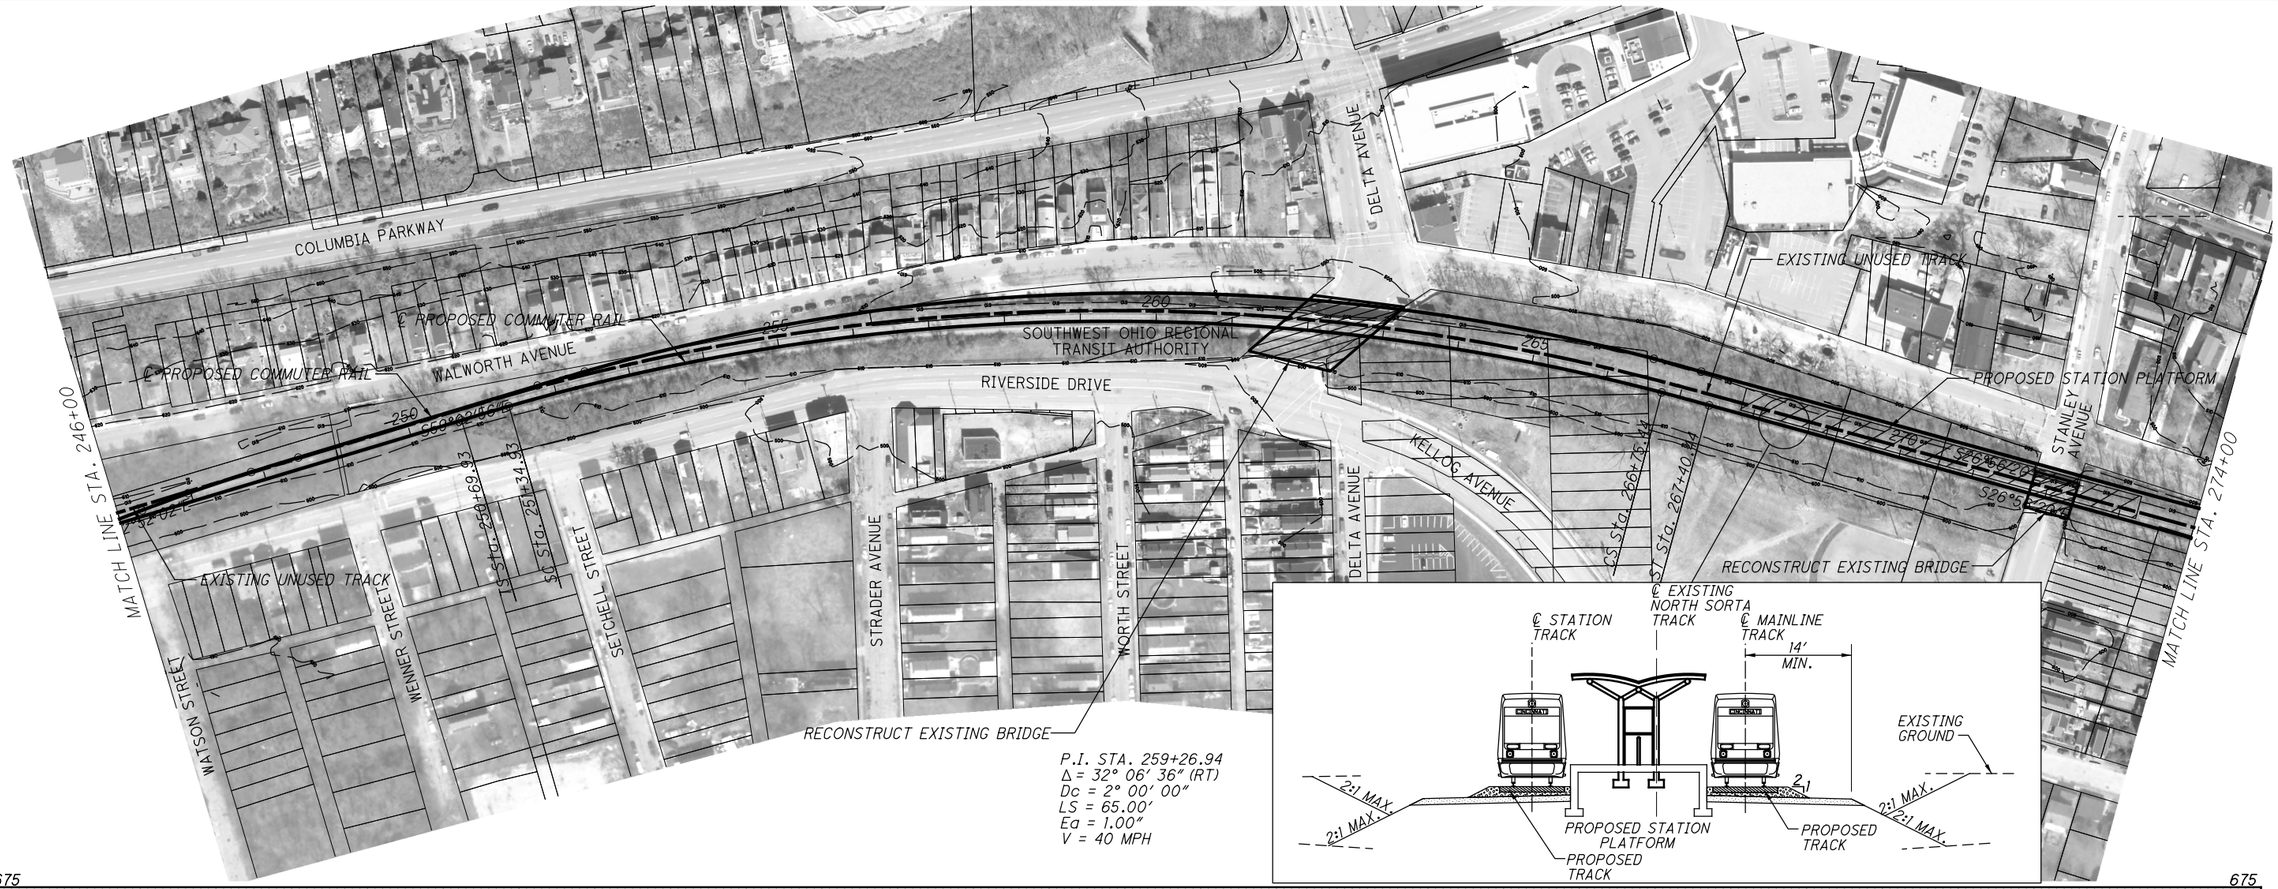

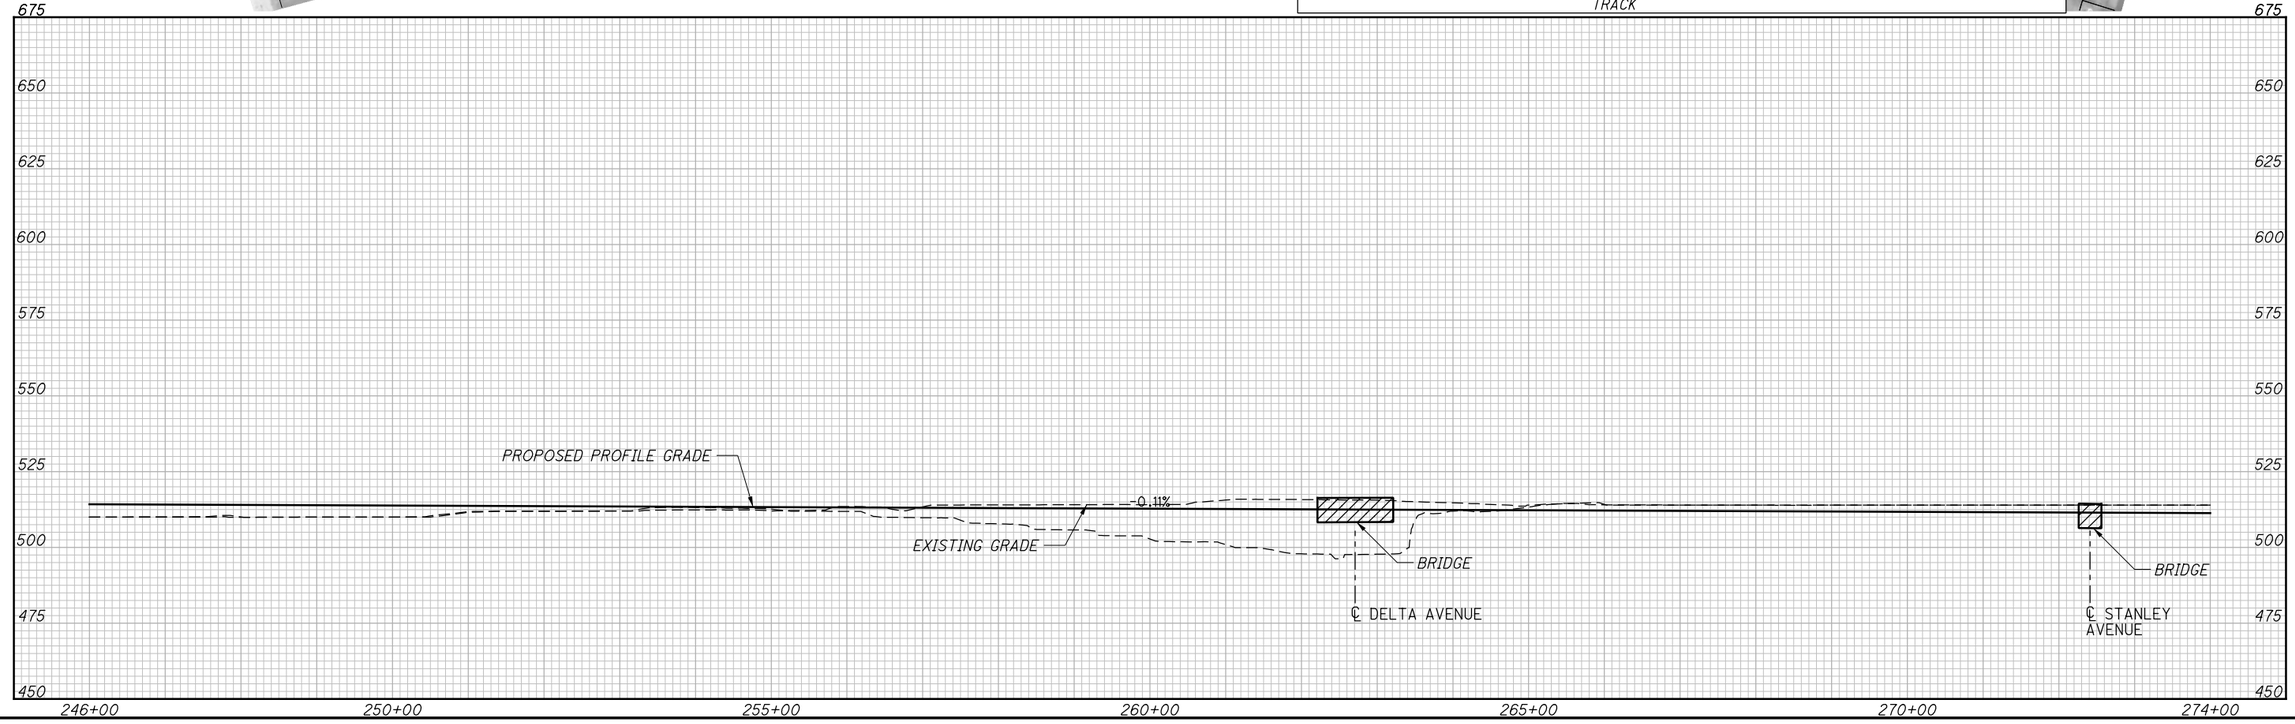


c:\pwworking\pitt\d0694633\86463GP043.dgn 2/8/2016 10:06:24 AM dnichols


HORIZONTAL SCALE IN FEET
0 50 100 200

CALCULATED KVL
CHECKED CHN

OASIS SEGMENT 2, ALTERNATIVE B
PLAN AND PROFILE STA. 246+00 TO 274+00

HAM/CLE OASIS RAIL CORRIDOR

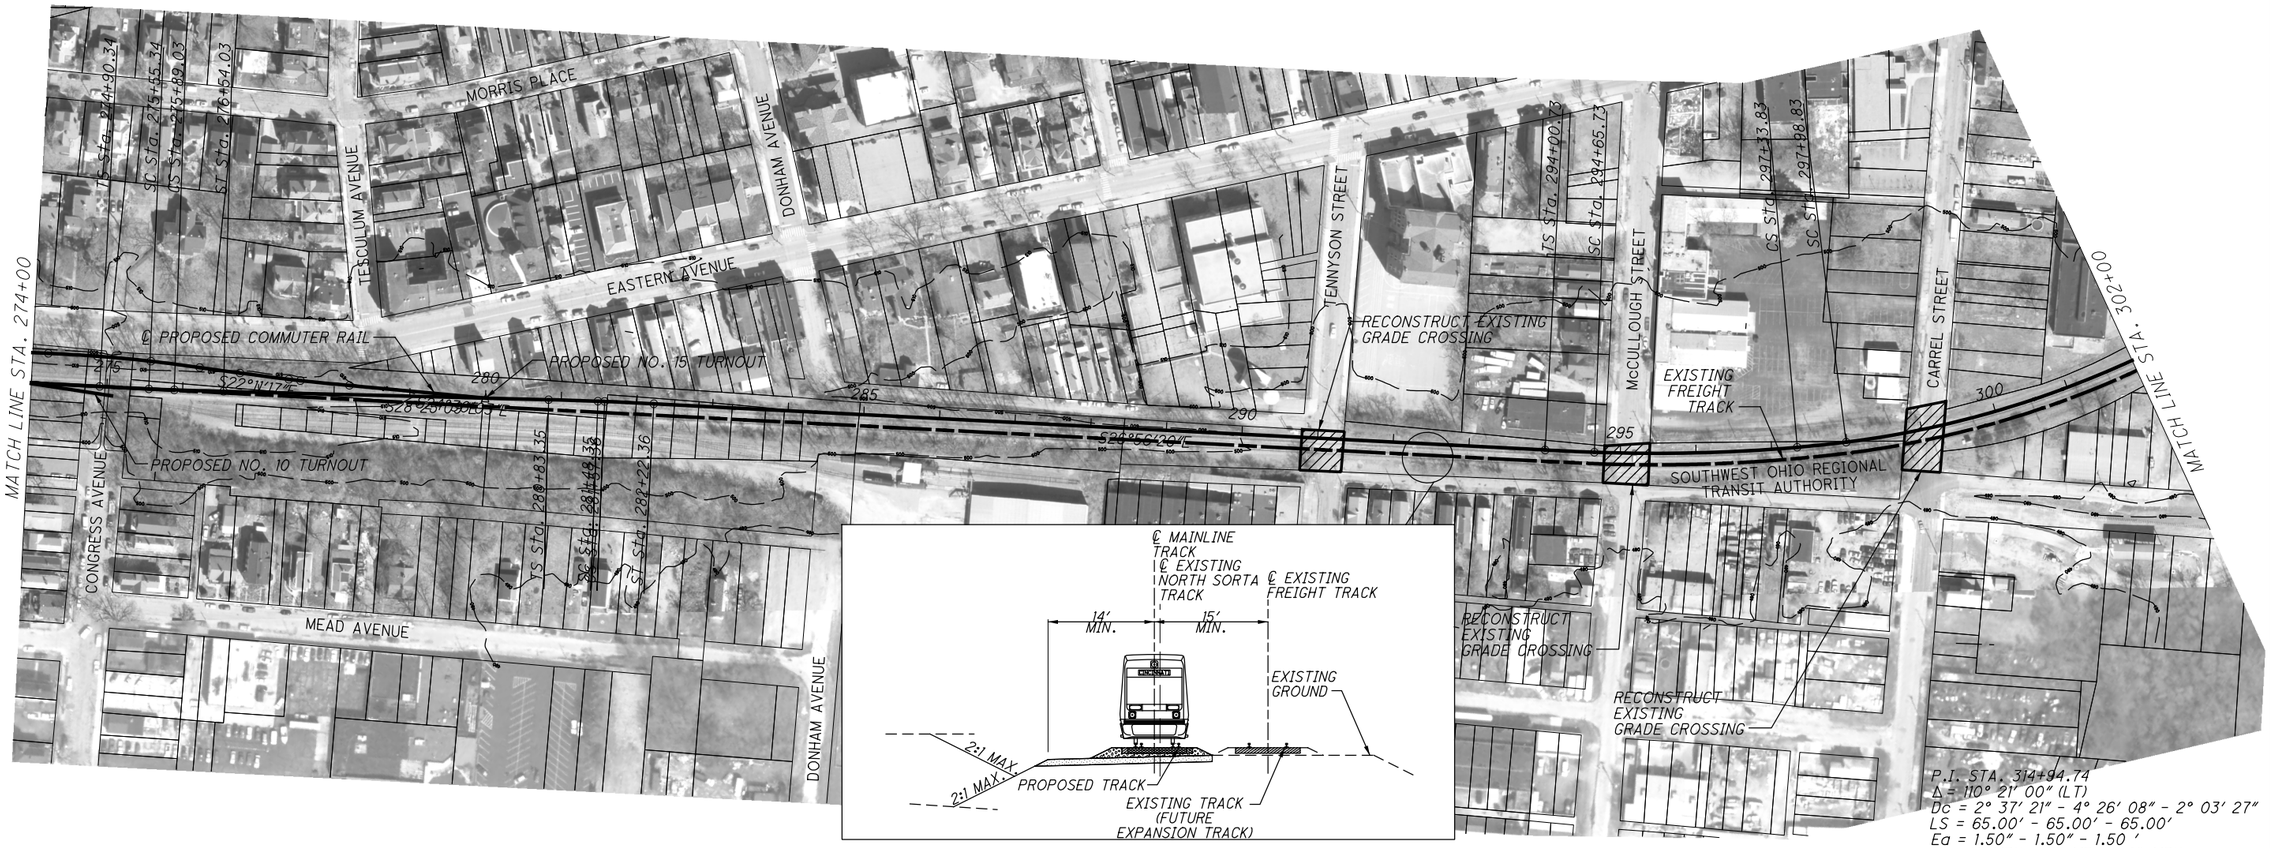

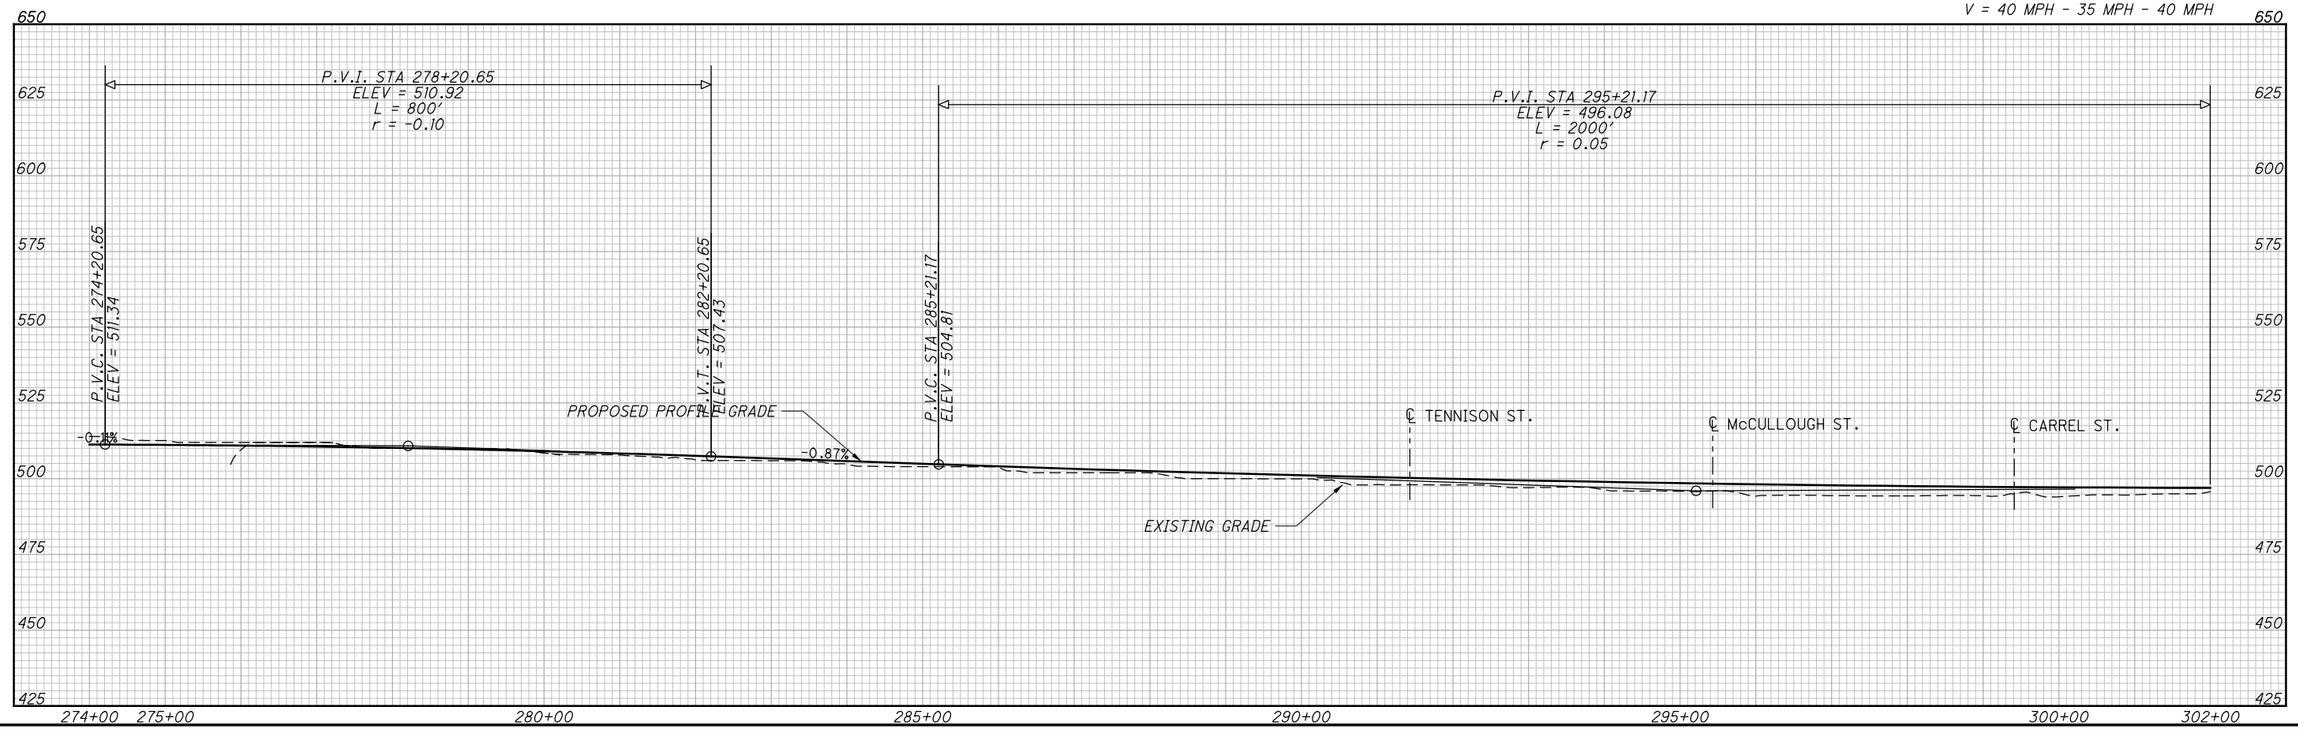


c:\pwworking\pitt\d0694633\86463GP044.dgn 2/8/2016 11:11:42 AM dnichols


HORIZONTAL SCALE IN FEET
0 50 100 200

CALCULATED KVL
CHECKED CHN

OASIS SEGMENT 2, ALTERNATIVE B
PLAN AND PROFILE STA 274+00 TO 302+00

HAM/ CLE OASIS RAIL CORRIDOR

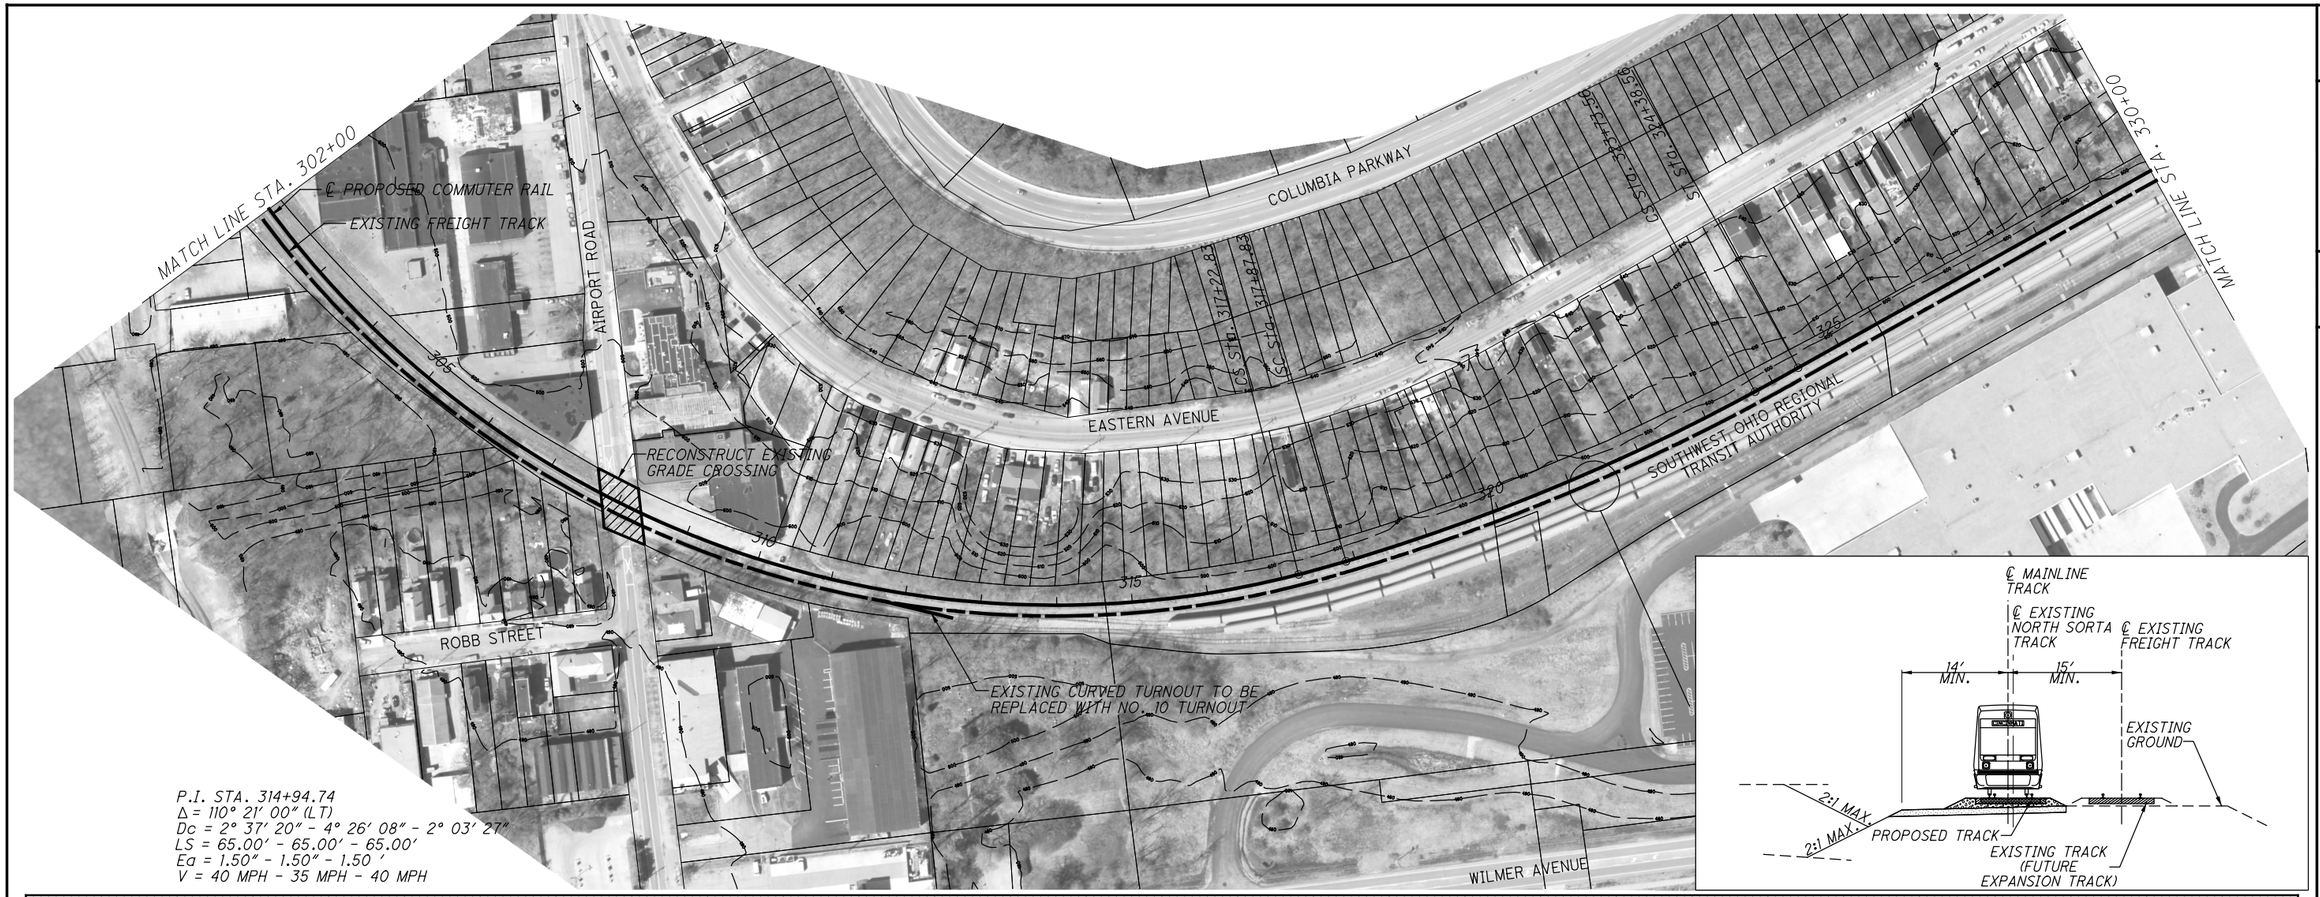

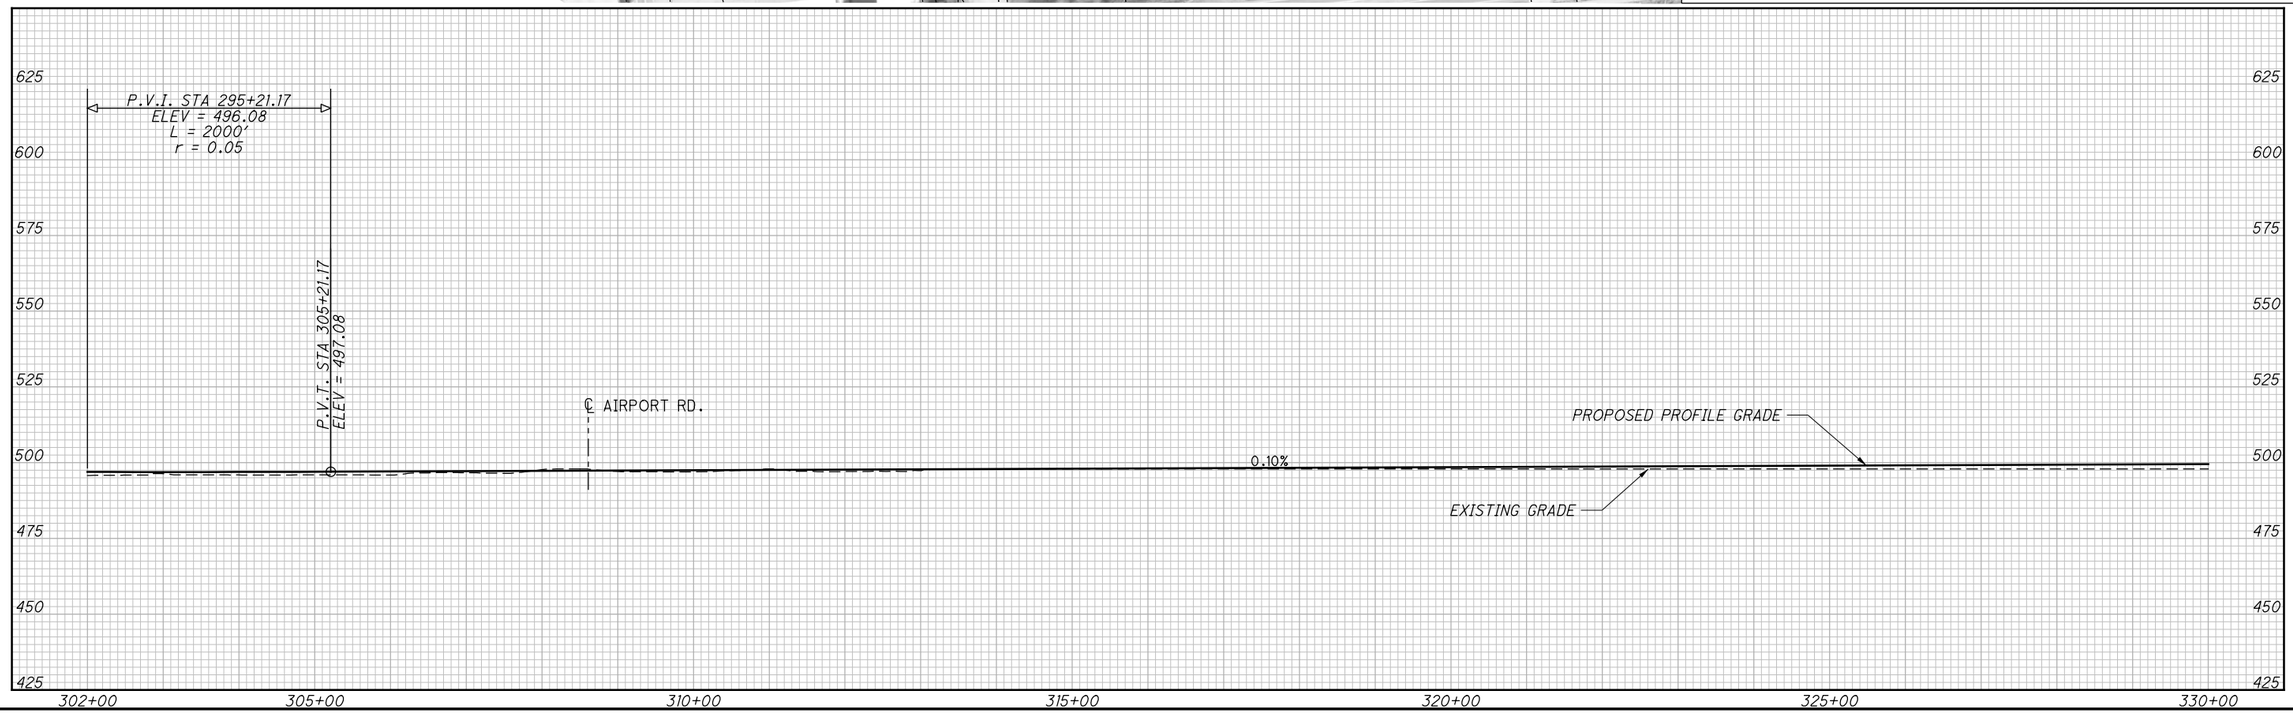

HORIZONTAL SCALE IN FEET
0 50 100 200


CALCULATED KVL
CHECKED CHN


OASIS SEGMENT 2, ALTERNATIVE B
PLAN AND PROFILE
STA. 302+00 TO 330+00

HAM/CLE OASIS RAIL CORRIDOR

10
14

c:\pwworking\pitt\d0694633\86463GP045.dgn 2/8/2016 10:08:27 AM dnichols

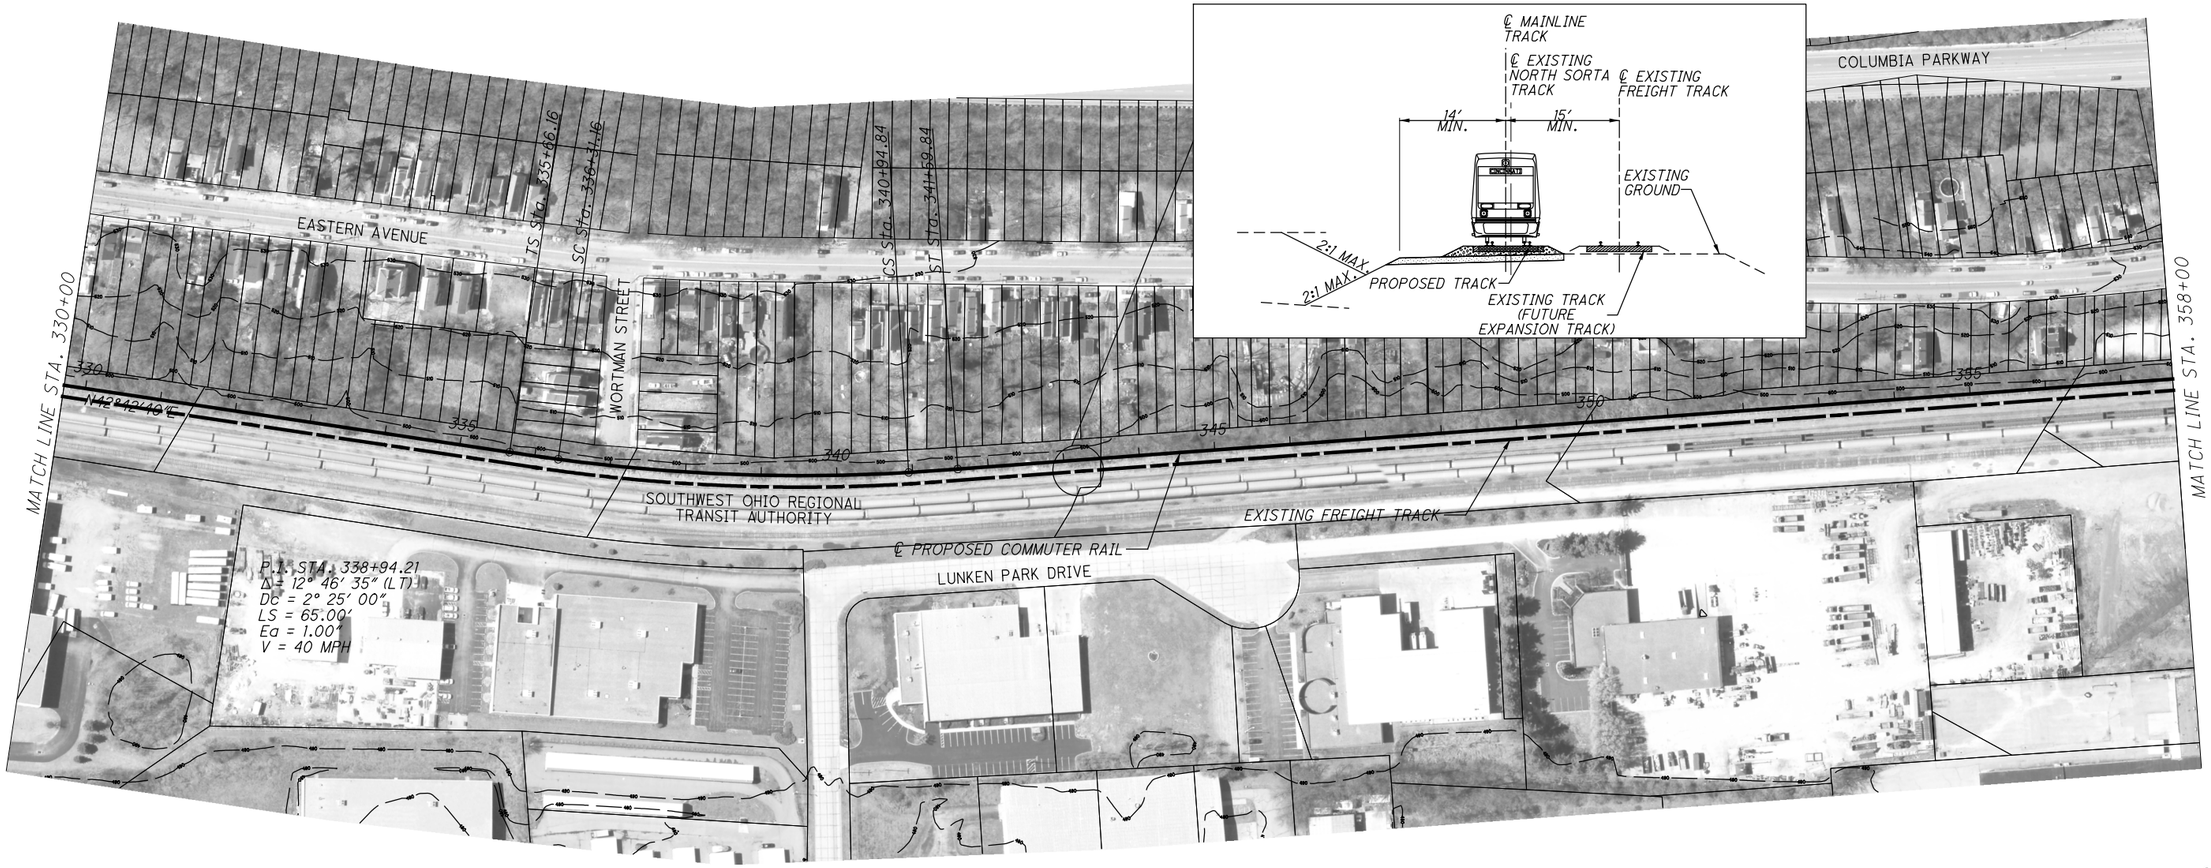

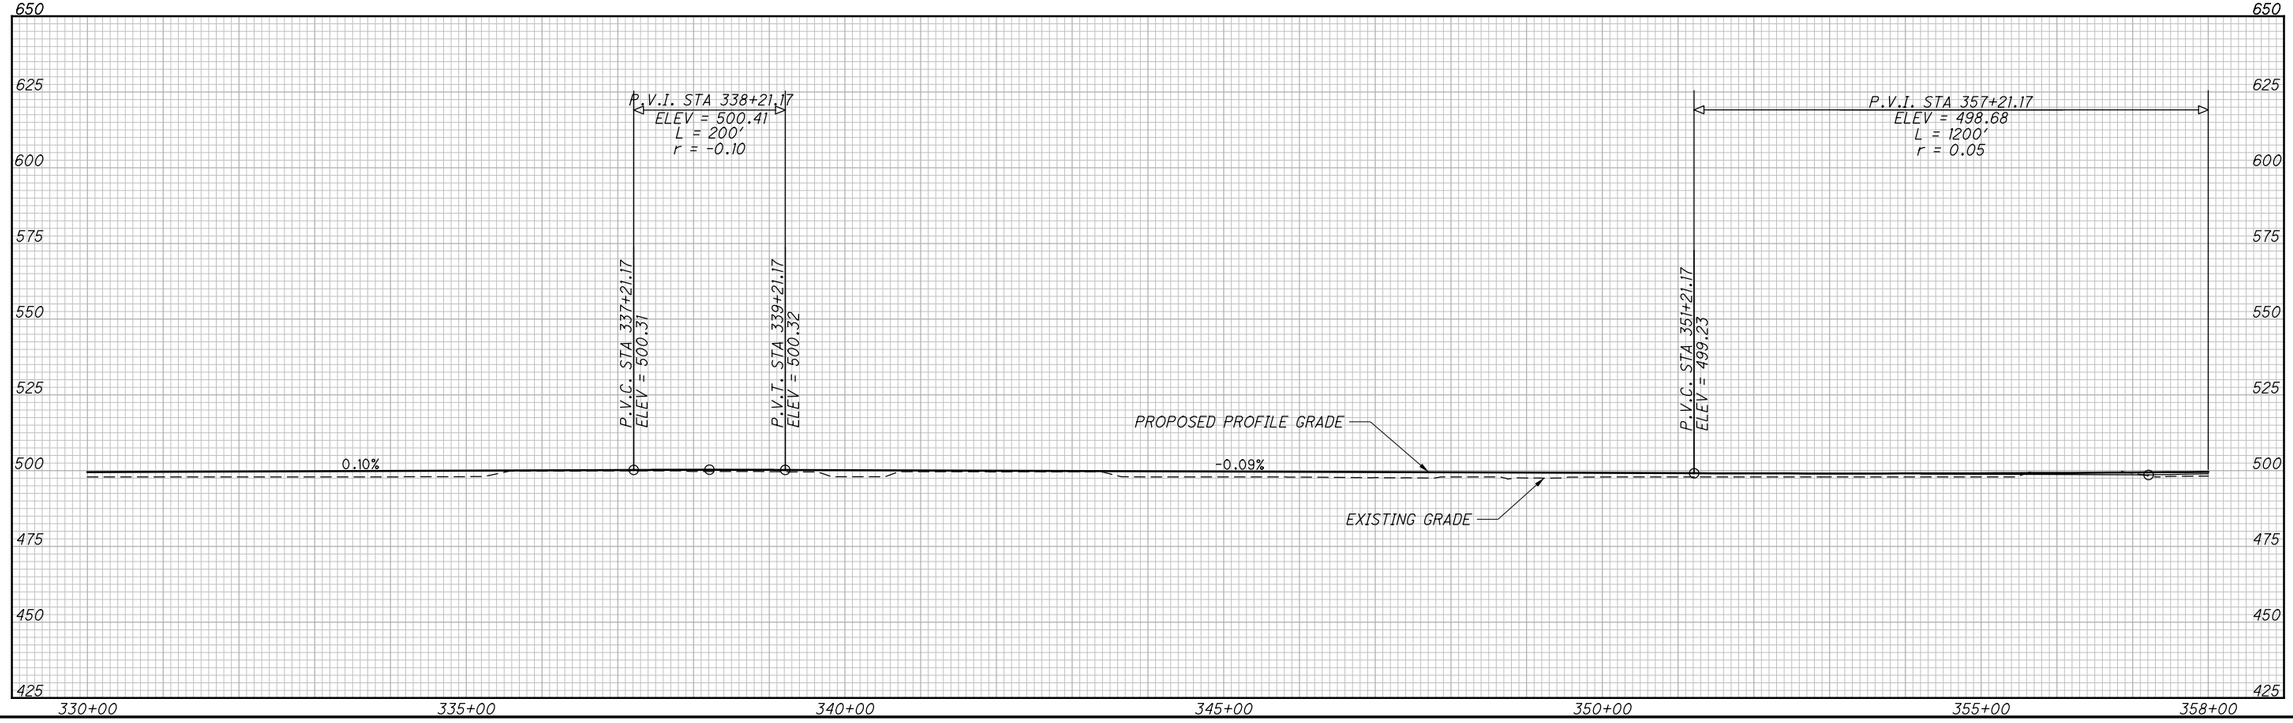

c:\pwworking\pitt\d0694633\86463GP046.dgn 2/8/2016 10:10:04 AM dnichols


CALCULATED KVL CHECKED CHM


HORIZONTAL SCALE IN FEET
0 50 100 200

OASIS SEGMENT 2, ALTERNATIVE B
PLAN AND PROFILE STA. 330+00 TO 358+00

HAM/CLE OASIS RAIL CORRIDOR

11
14

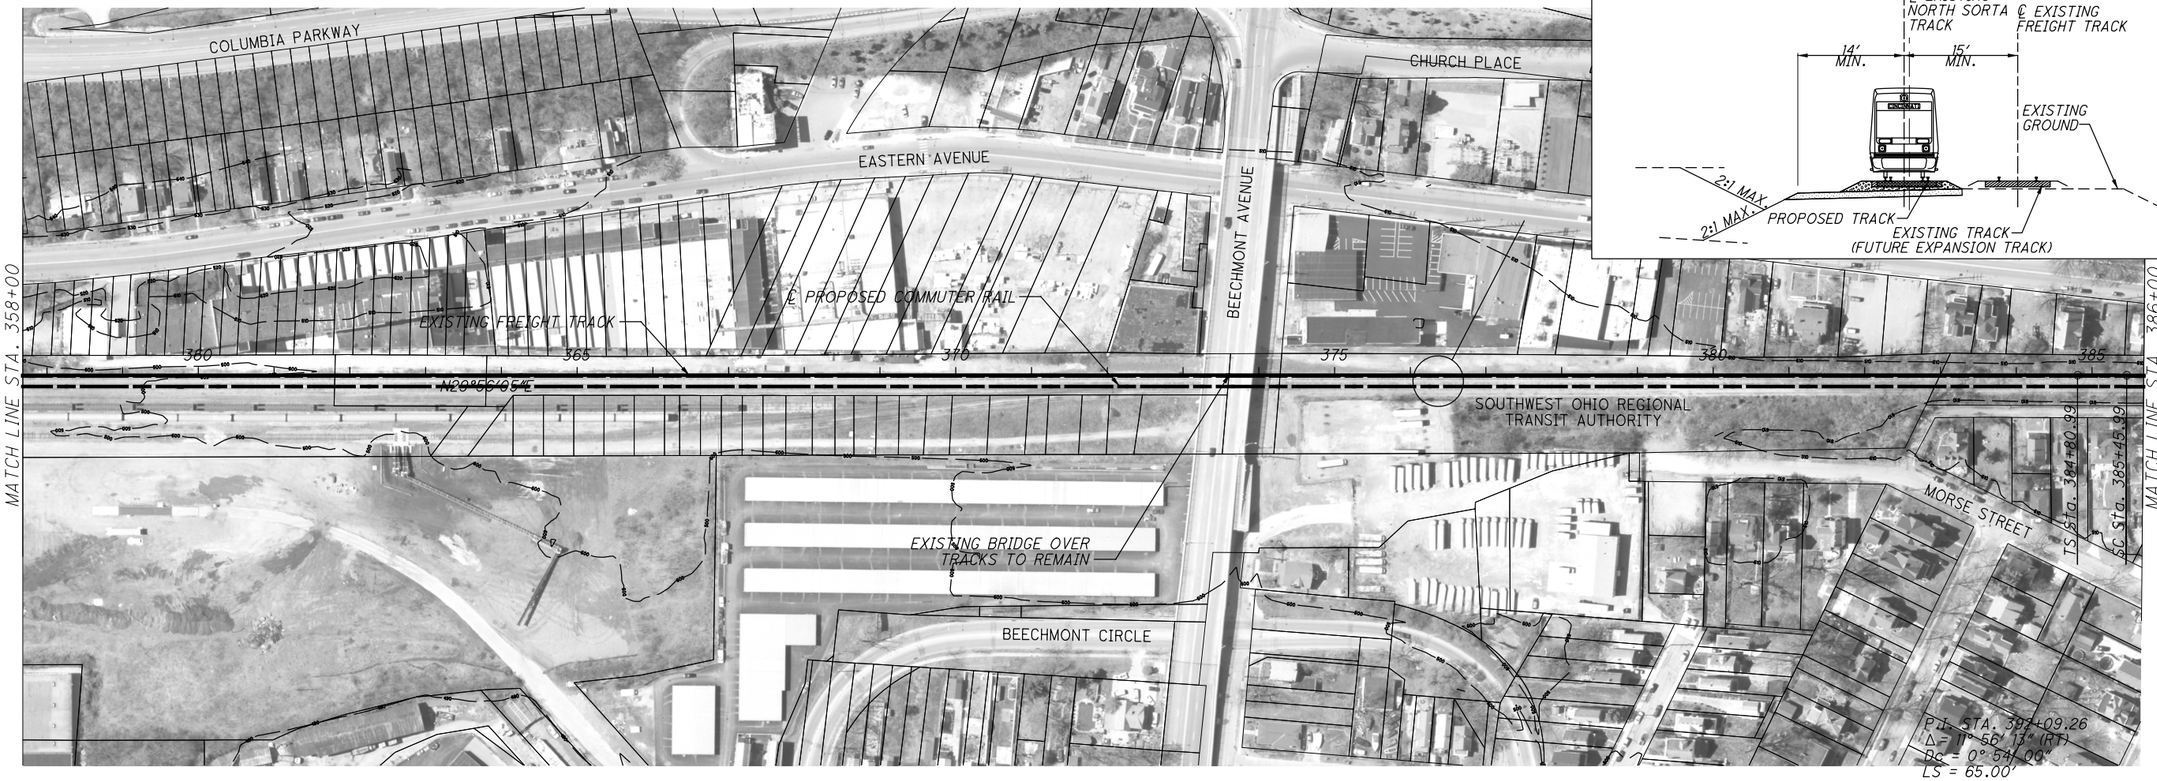

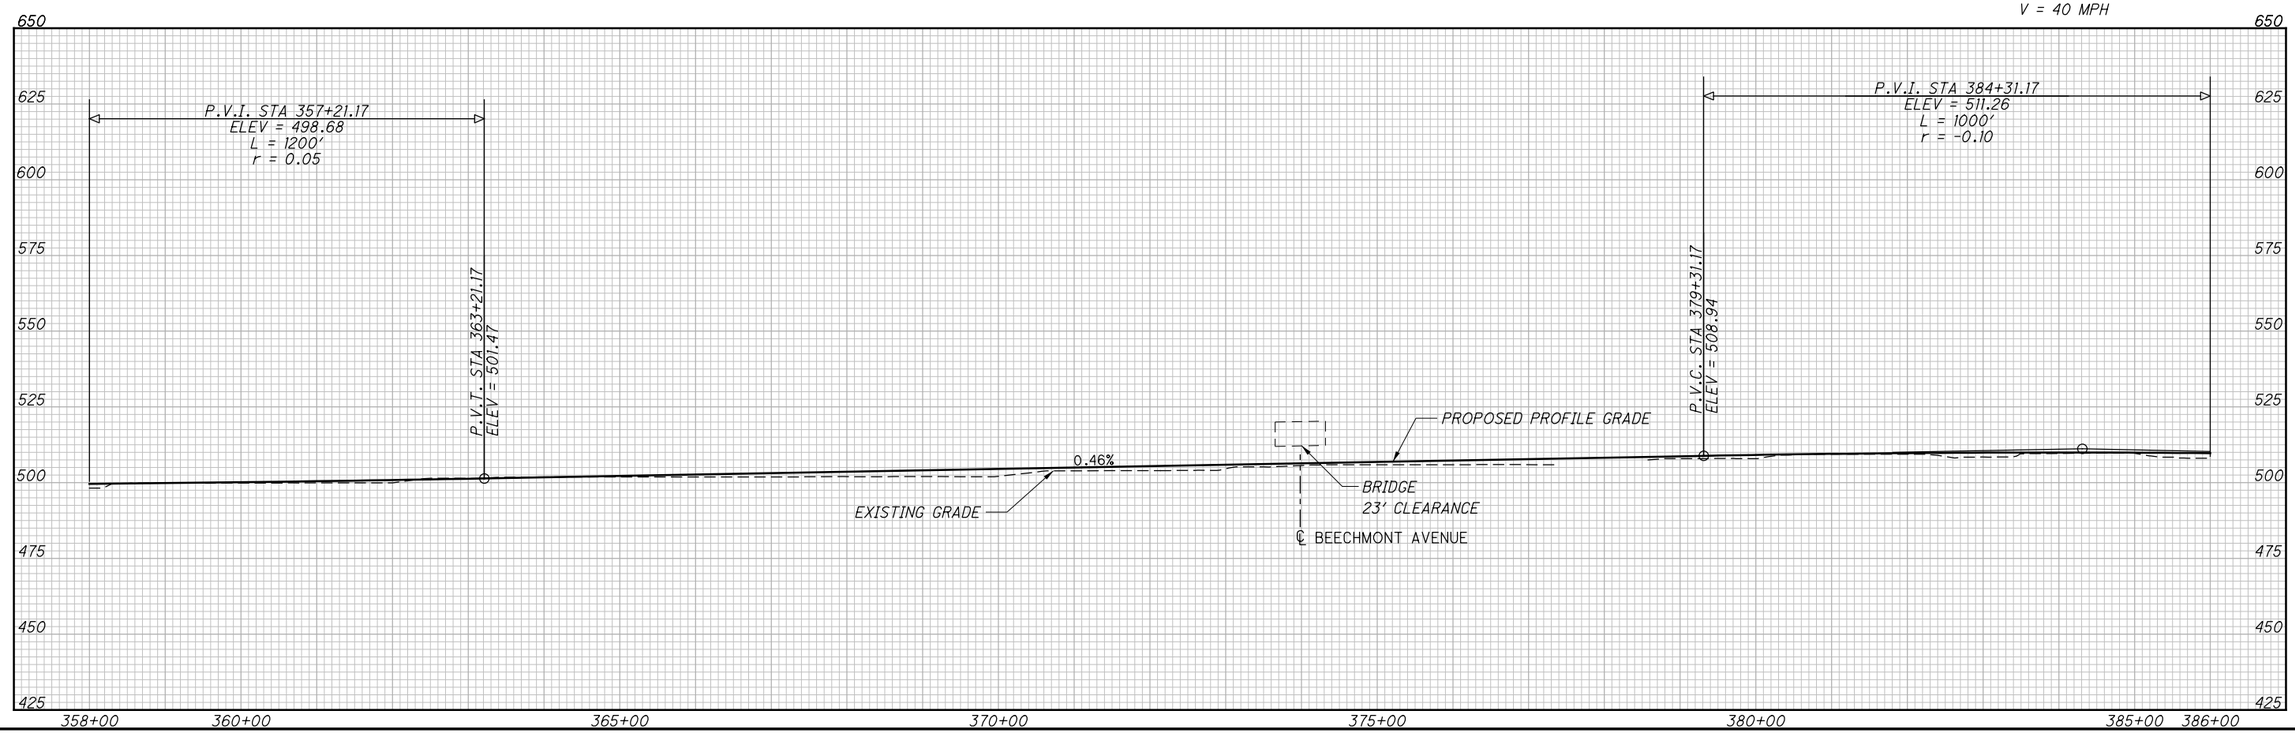

HORIZONTAL SCALE IN FEET: 0, 50, 100, 200


CALCULATED KVL
CHECKED CHM

OASIS SEGMENT 2, ALTERNATIVE B
PLAN AND PROFILE STA. 358+00 TO 386+00


HAM/CLE OASIS RAIL CORRIDOR

12
14

c:\pwworking\pitt\d0694633\i86463CP047.dgn 2/8/2016 11:28:54 PM dnichols

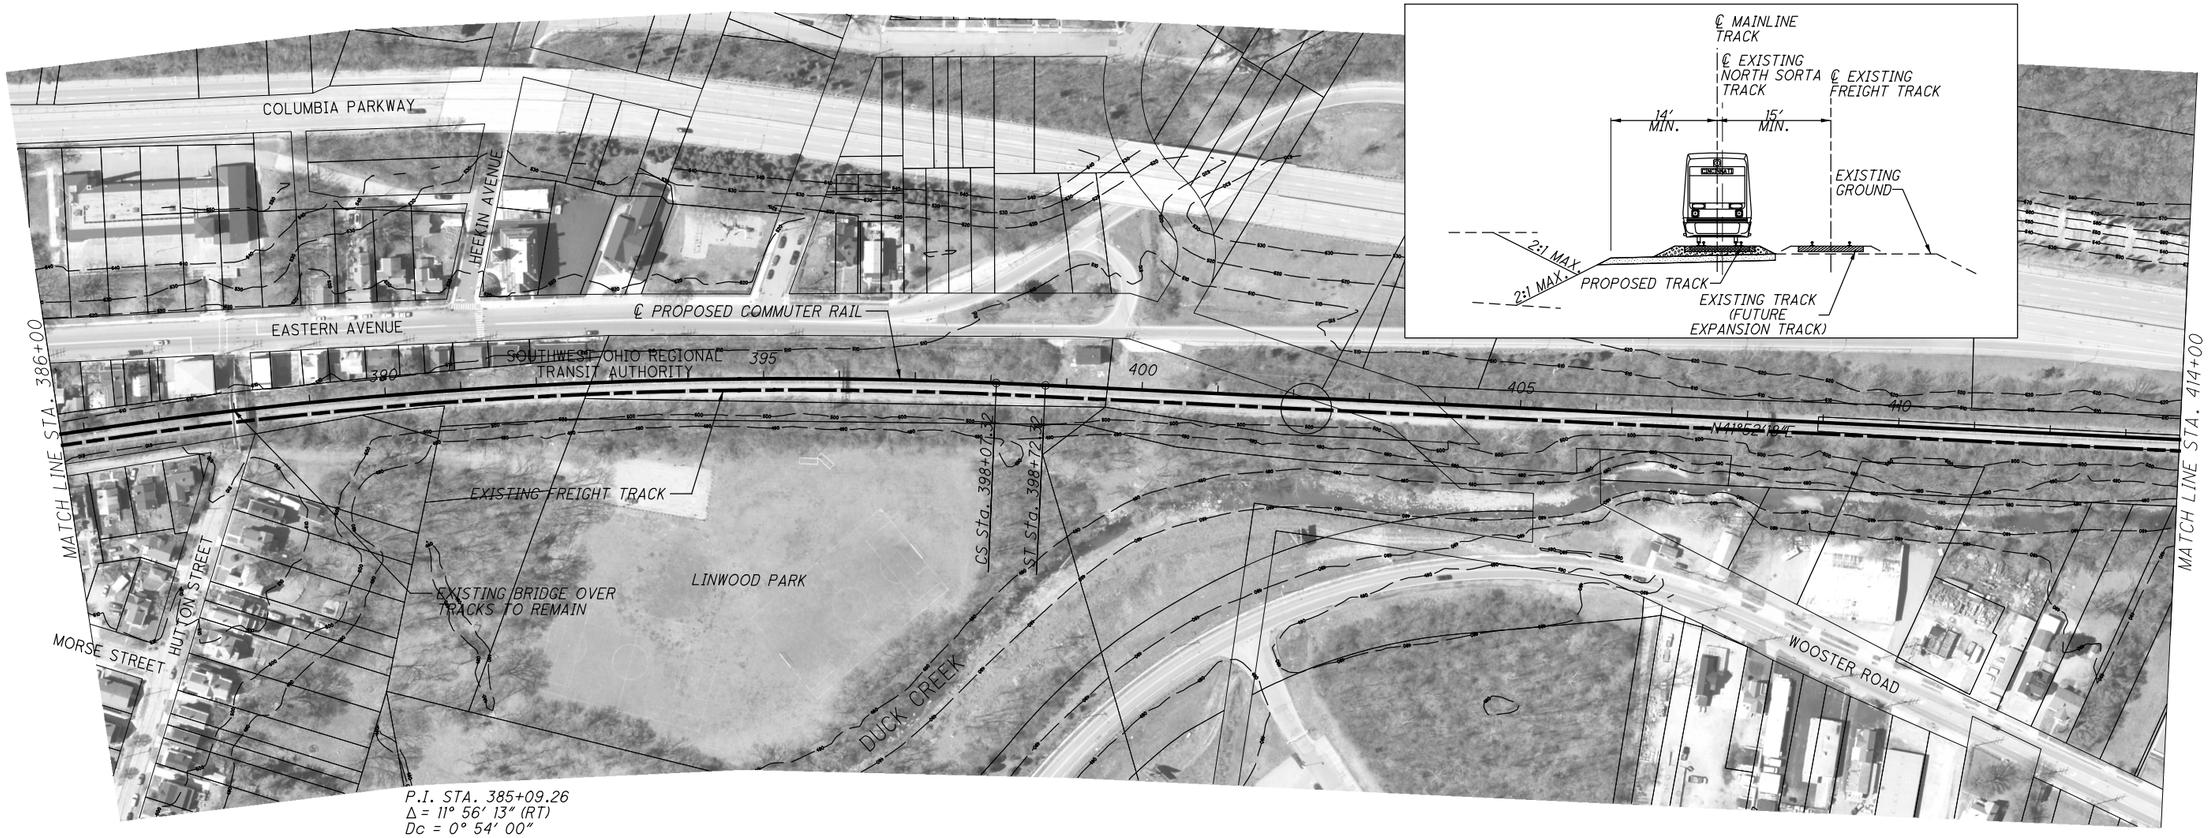

P.I. STA. 385+09.26
Δ = 11° 56' 13" (RT)
Dc = 0° 54' 00"
LS = 65.00'
Ea = 1.00"
V = 40 MPH

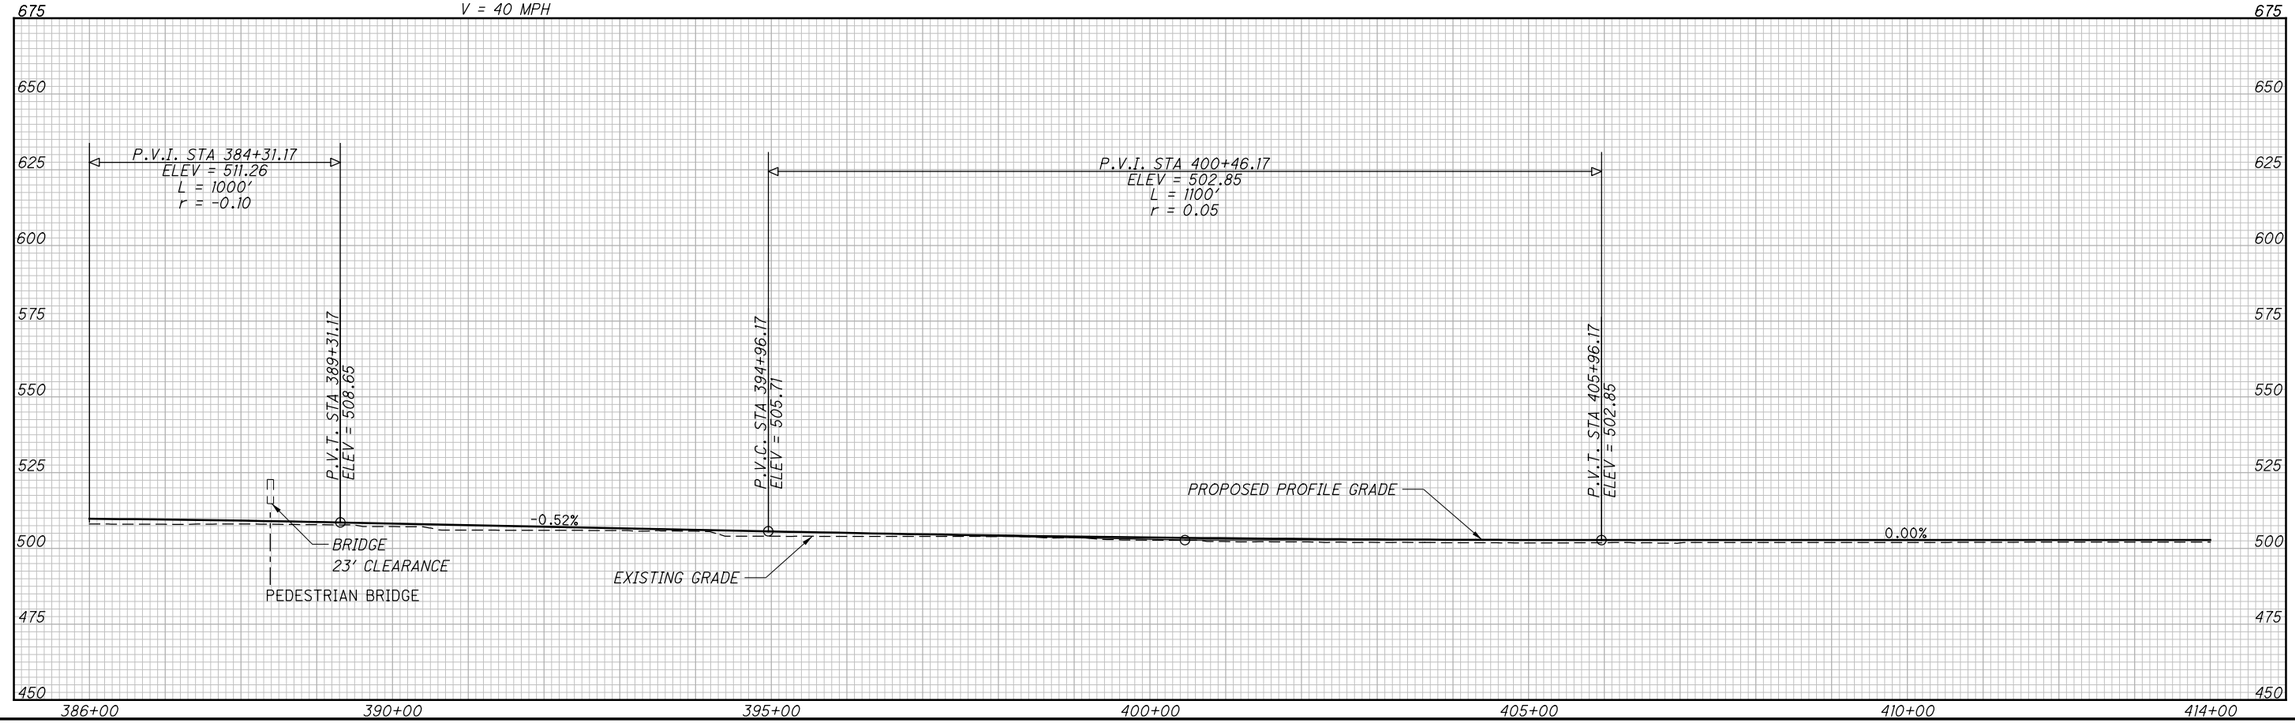

c:\pwworking\pitt\d0694633\B6463GP048.dgn 2/8/2016 11:29:12 PM dnichols


HORIZONTAL SCALE IN FEET
0 50 100 200


CALCULATED KVL
CHECKED CHM

OASIS SEGMENT 2, ALTERNATIVE B
PLAN AND PROFILE STA. 386+00 TO 414+00

HAM/CLE OASIS RAIL CORRIDOR

13
14

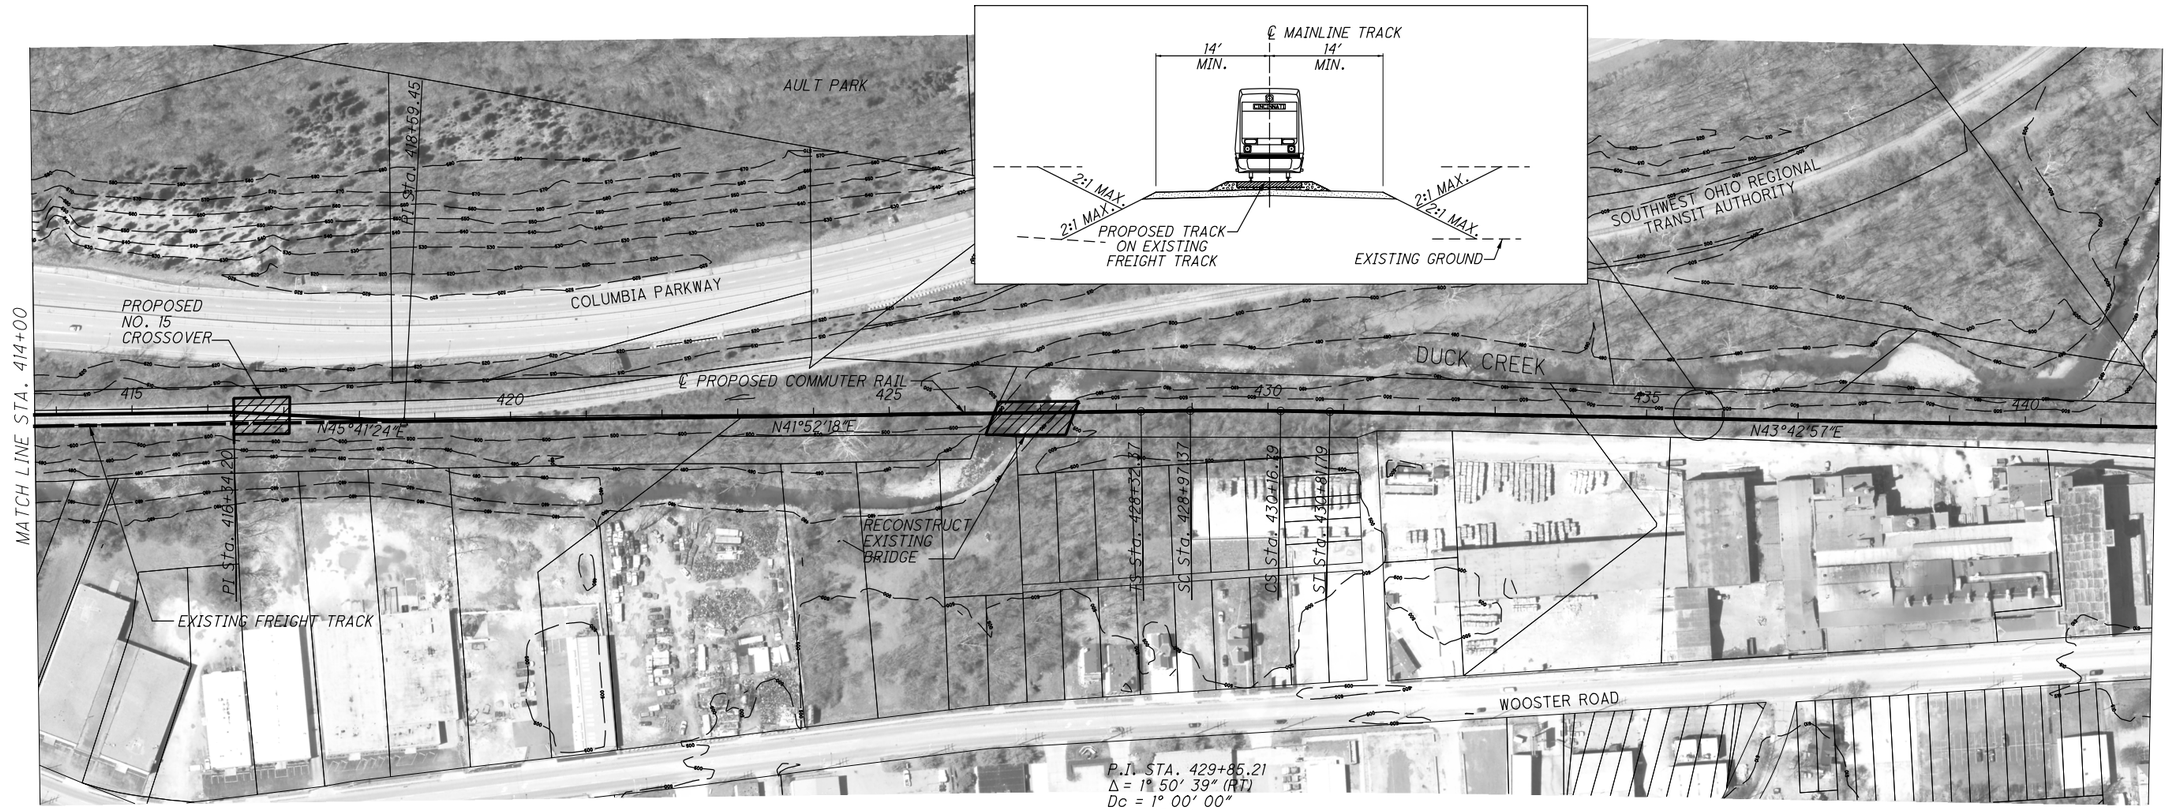

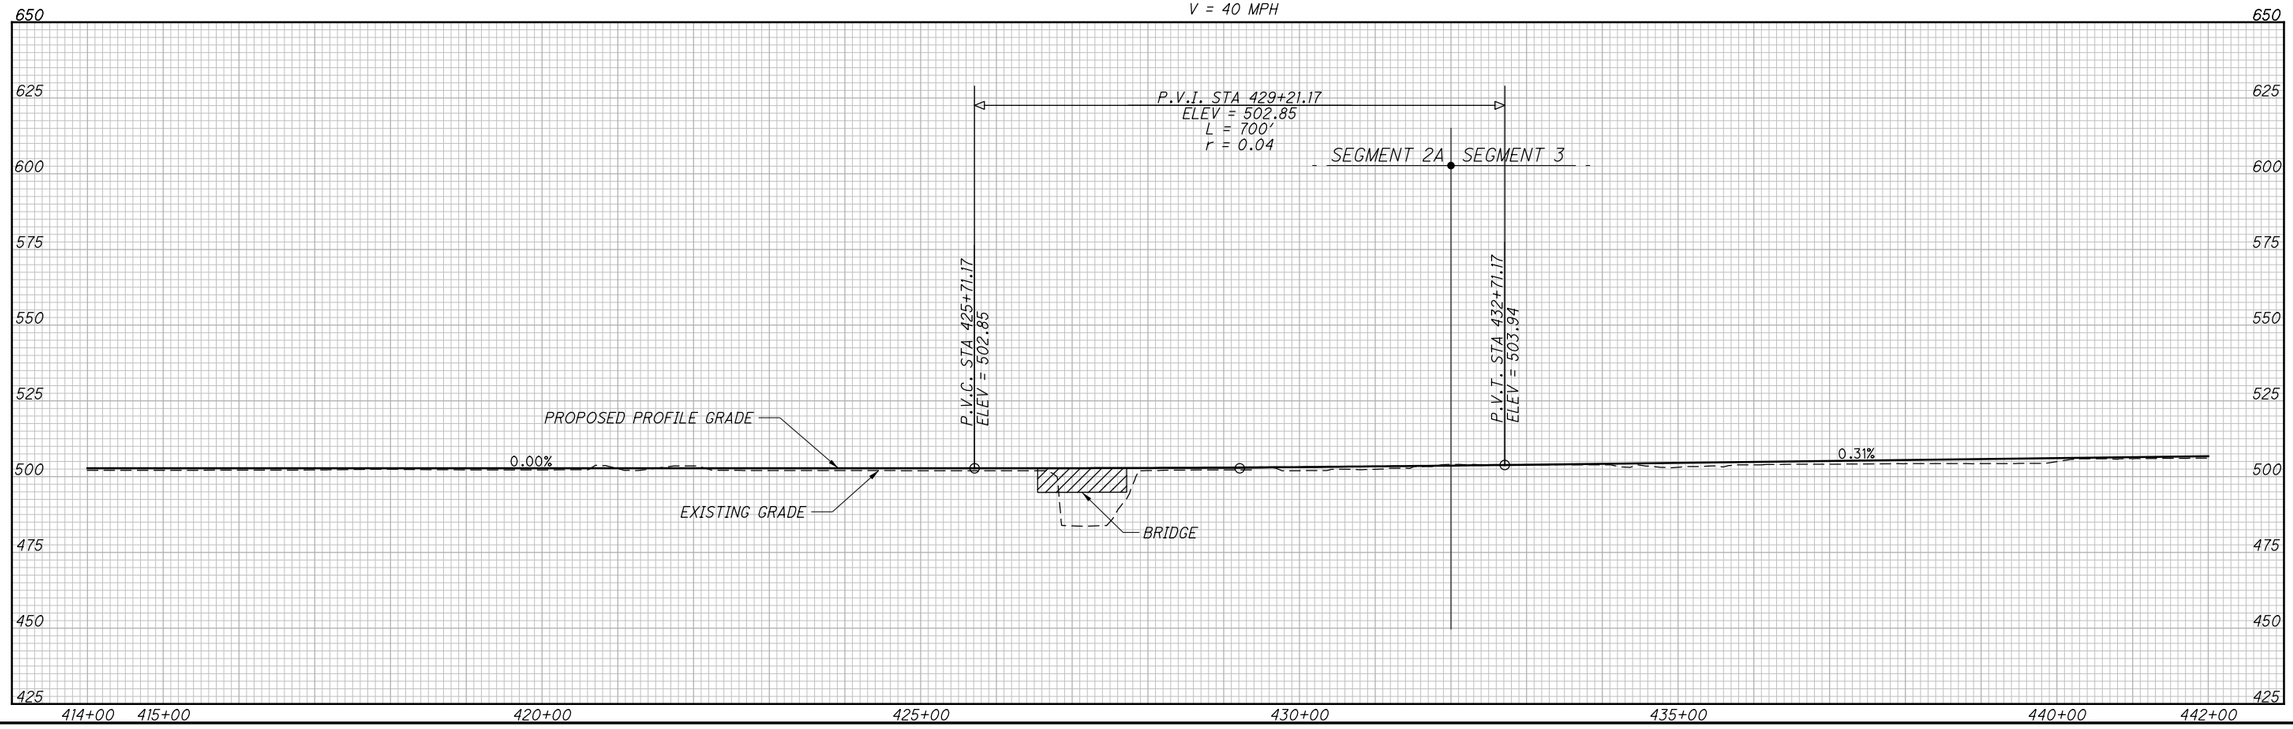

c:\pwworking\pitt\d0694633\86463GP049.dgn 2/8/2016 10:15:21 AM dnichols

CALCULATED KVL
CHECKED CHM

0 50 100 200
HORIZONTAL SCALE IN FEET

OASIS SEGMENT 2, ALTERNATIVE B
PLAN AND PROFILE STA. 414+00 TO 442+00

HAM/CLE OASIS RAIL CORRIDOR

14
14