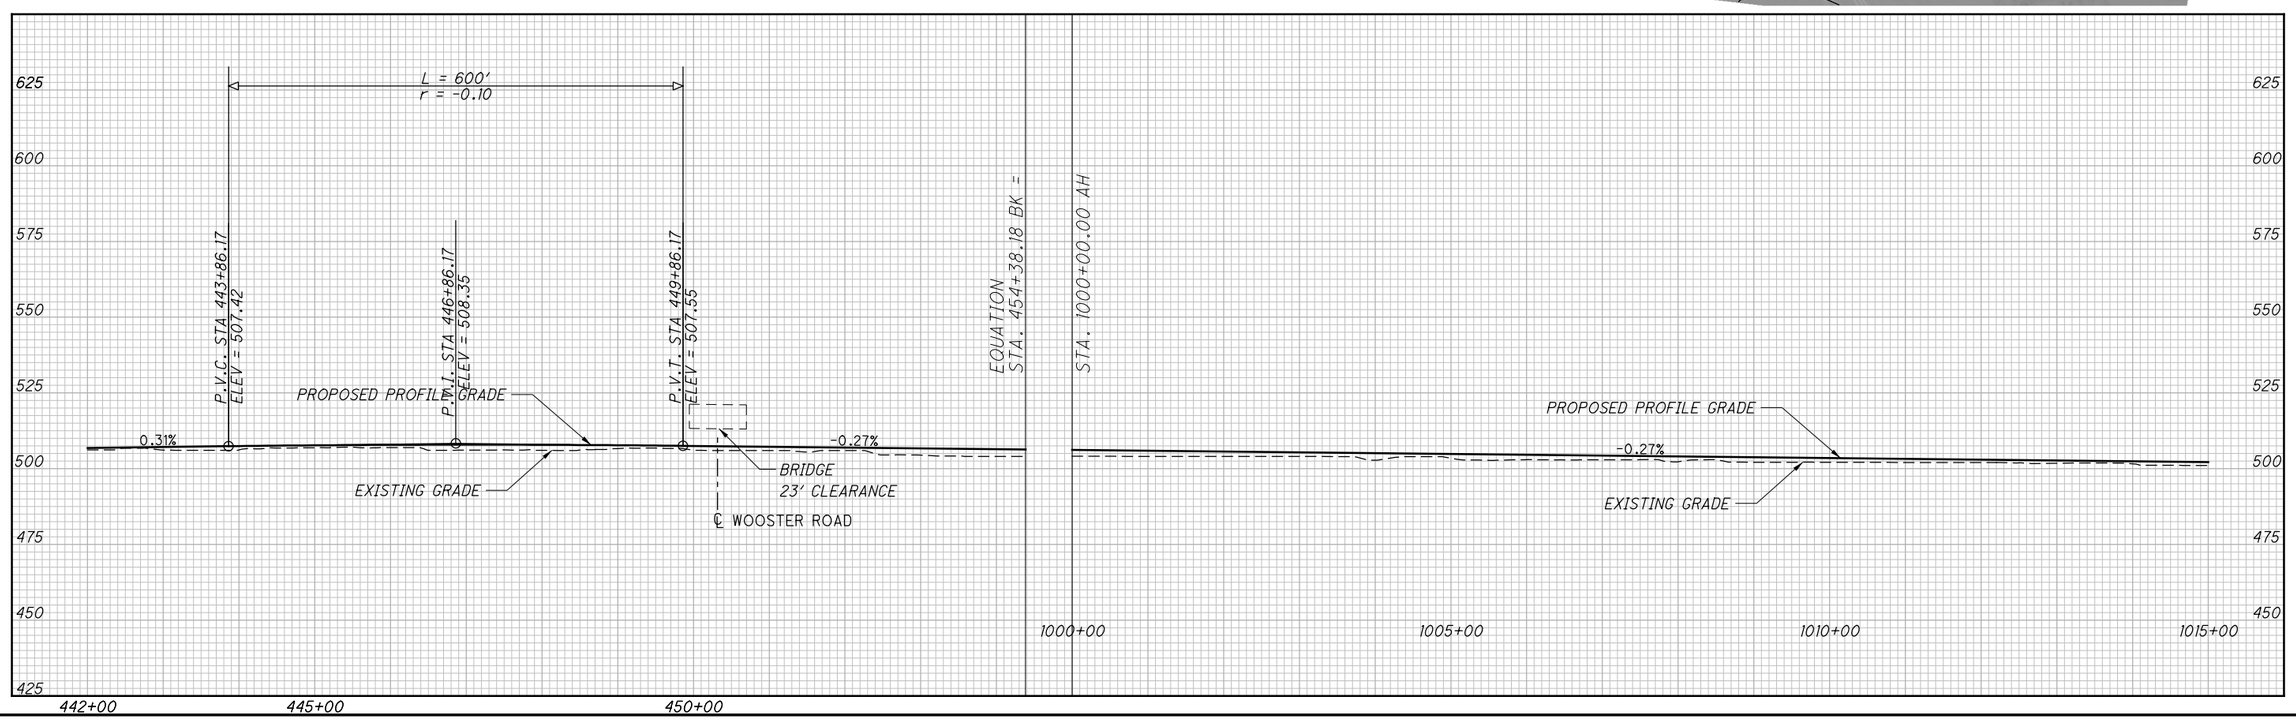

HORIZONTAL SCALE IN FEET 0 50 100 200

CALCULATED KVL
CHECKED CHN

OASIS SEGMENT 3, ALTERNATIVE B
PLAN AND PROFILE STA. 442+00 TO 1015+00

HAM/ CLE OASIS RAIL CORRIDOR

c:\pwworking\pitt\d0694633\86463GP051.dgn 2/8/2016 11:31:29 PM dnichols

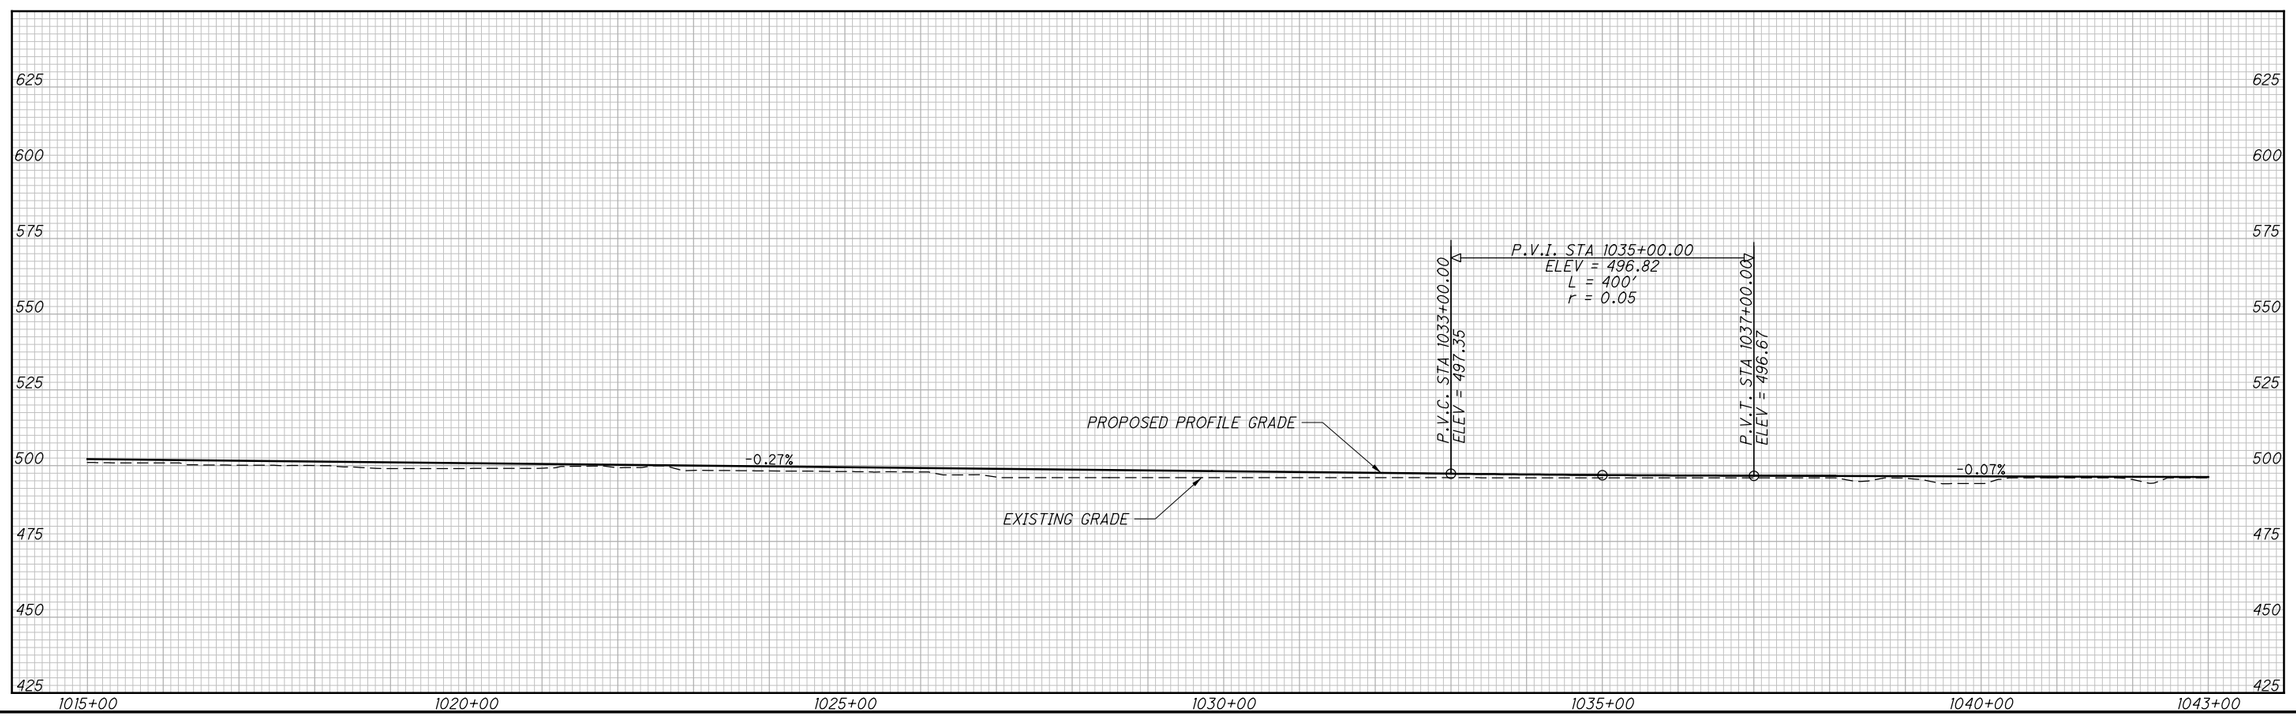

N

0 50 100 200
HORIZONTAL SCALE IN FEET

CALCULATED KVL
CHECKED CHN

OASIS SEGMENT 3, ALTERNATIVE B
PLAN AND PROFILE STA. 1015+00 TO 1043+00

HAM/CLE OASIS RAIL CORRIDOR

c:\pwworking\pitt\d0694633\86463GP052.dgn 1/25/2016 11:08:24 PM dnichols

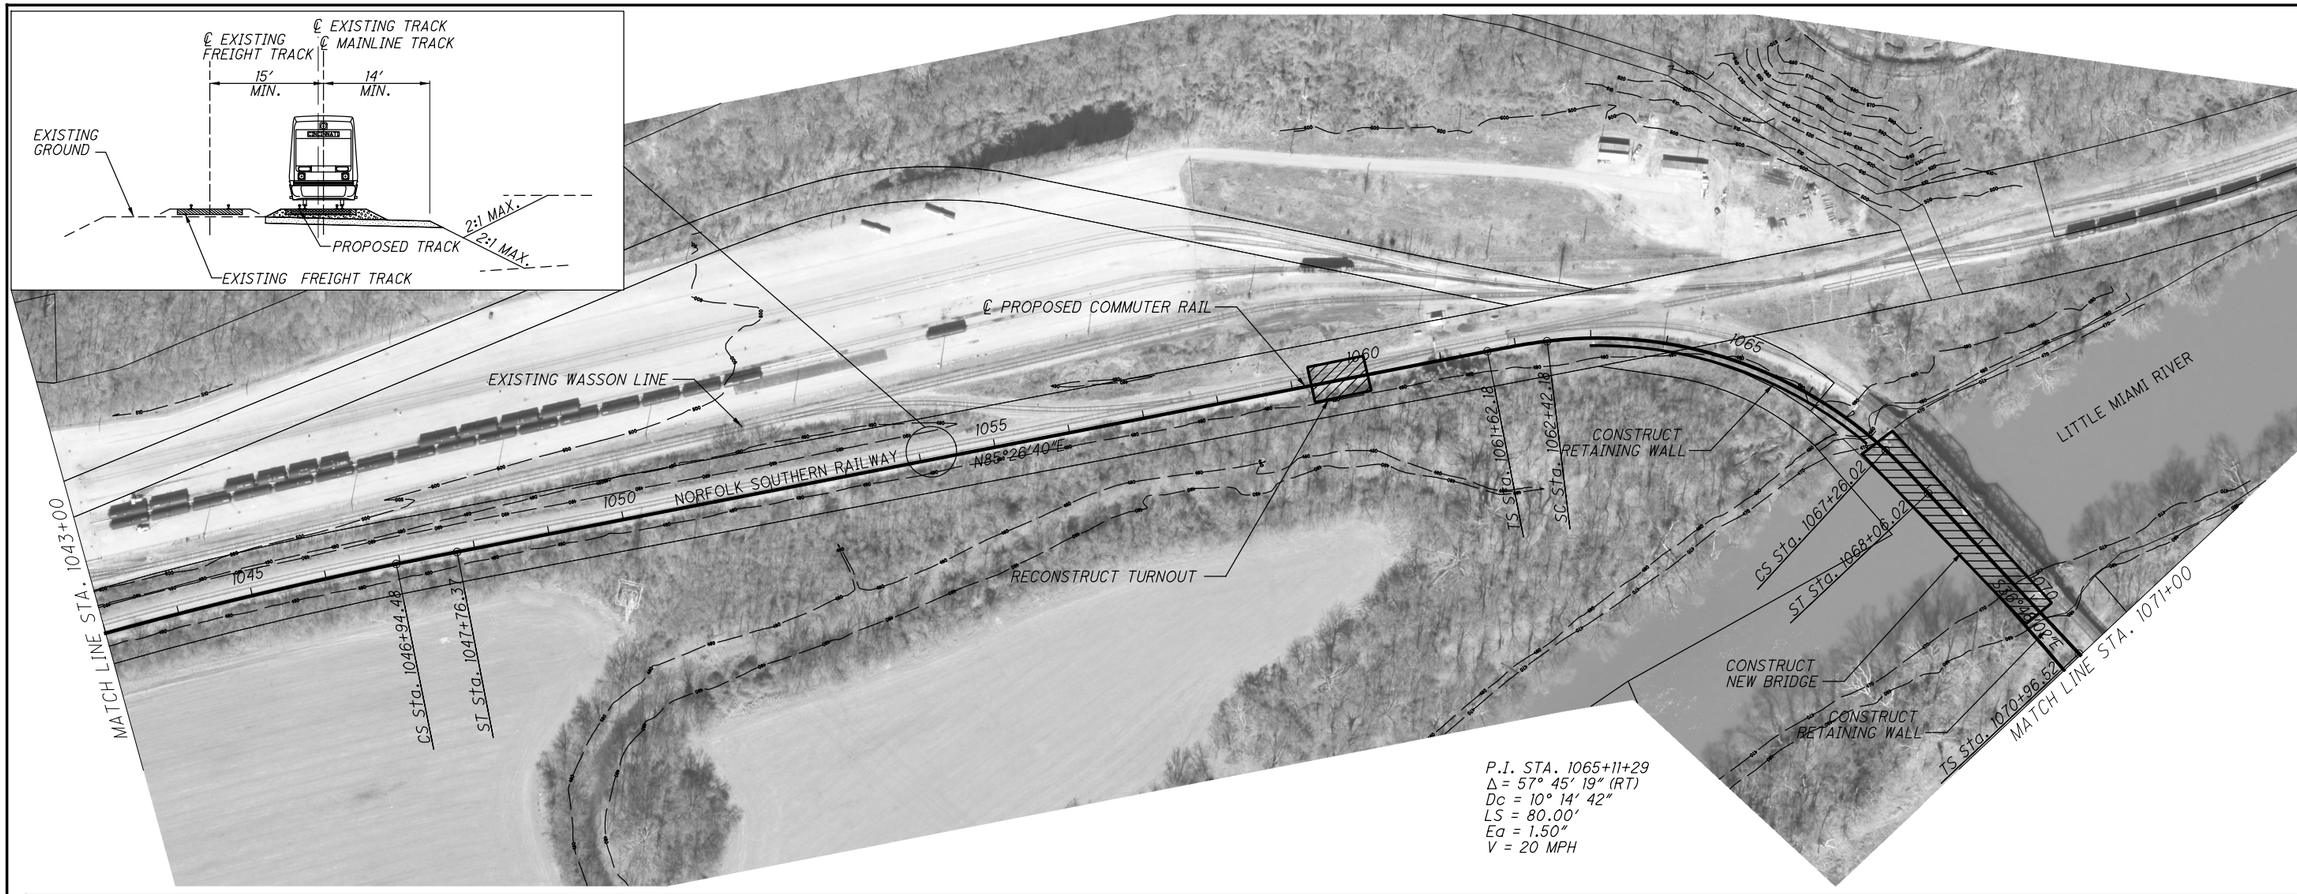

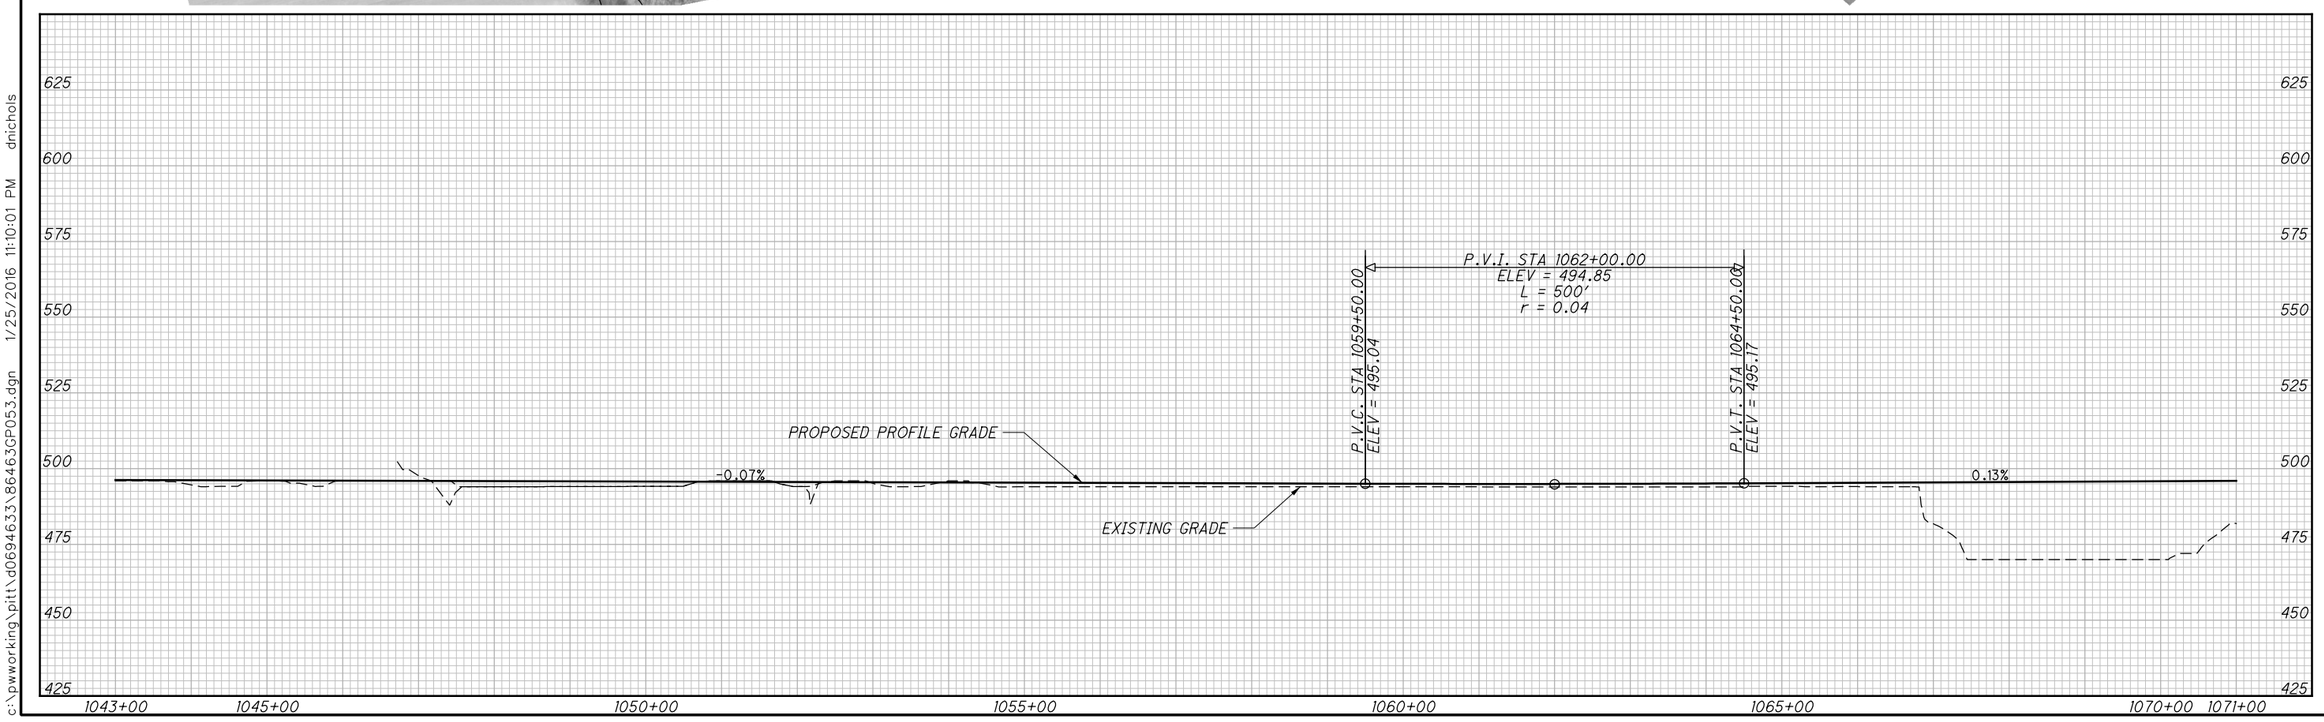

N

0 50 100 200
HORIZONTAL SCALE IN FEET

CALCULATED KVL
CHECKED CHN

OASIS SEGMENT 3, ALTERNATIVE B
PLAN AND PROFILE STA. 1043+00 TO 1071+00

HAM/ CLE OASIS RAIL CORRIDOR

c:\pwworking\pitt\d0694633\86463GP053.dgn 1/25/2016 11:10:01 PM dnichols

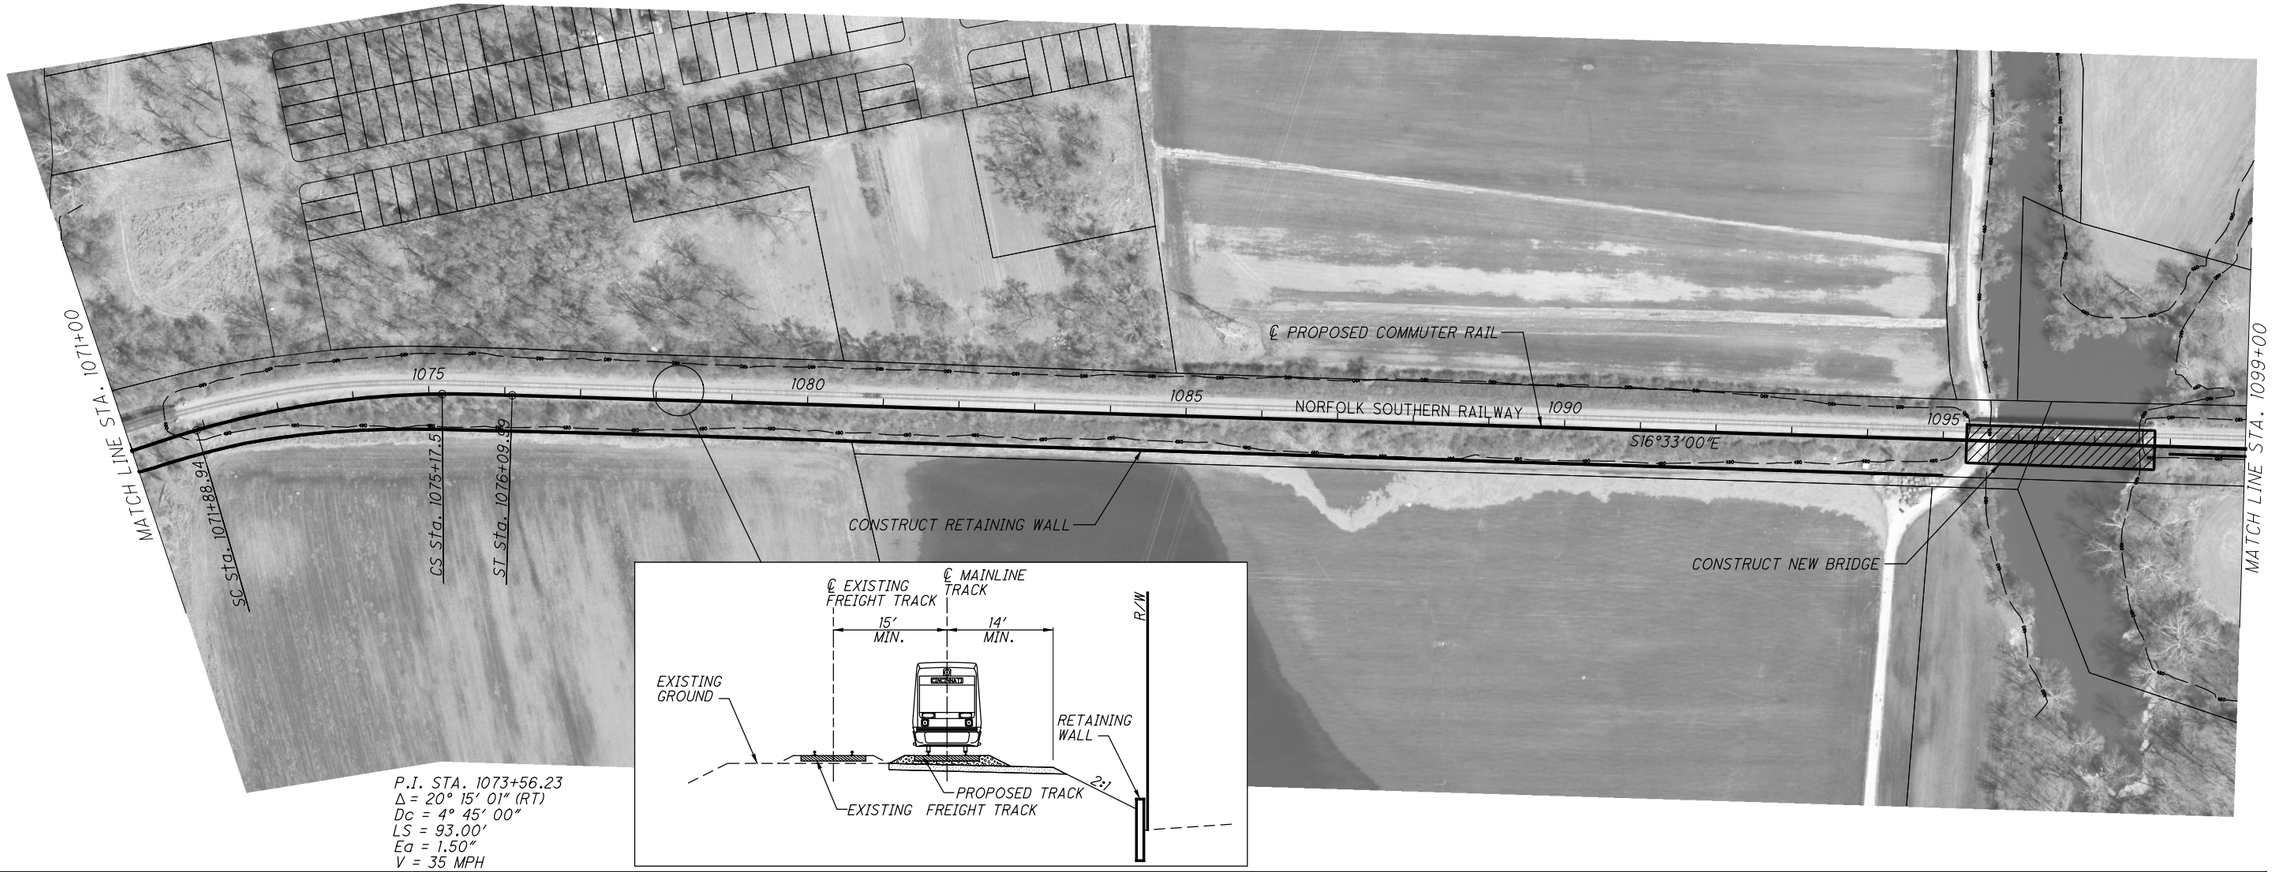

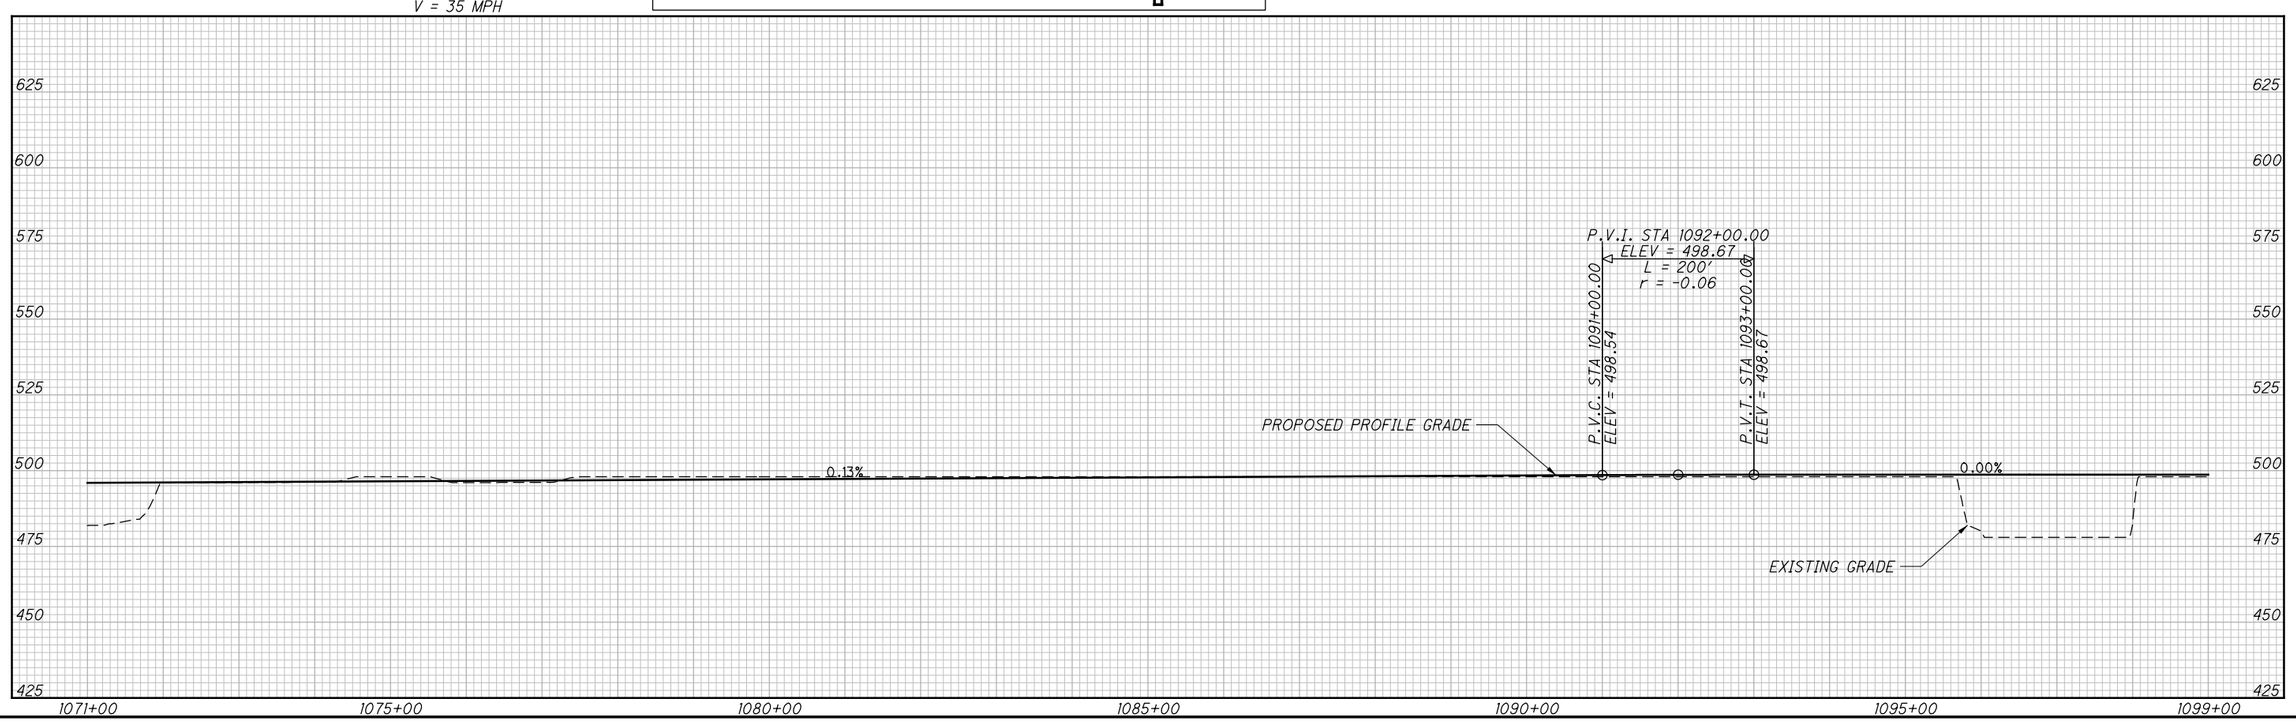

c:\pwworking\pitt\d0694633\86463GP054.dgn 1/25/2016 11:11:34 PM dnichols

CALCULATED KVL
CHECKED CHN

0 50 100 200
HORIZONTAL SCALE IN FEET

OASIS SEGMENT 3, ALTERNATIVE B
PLAN AND PROFILE STA. 1071+00 TO 1099+00

HAM/CLE OASIS RAIL CORRIDOR

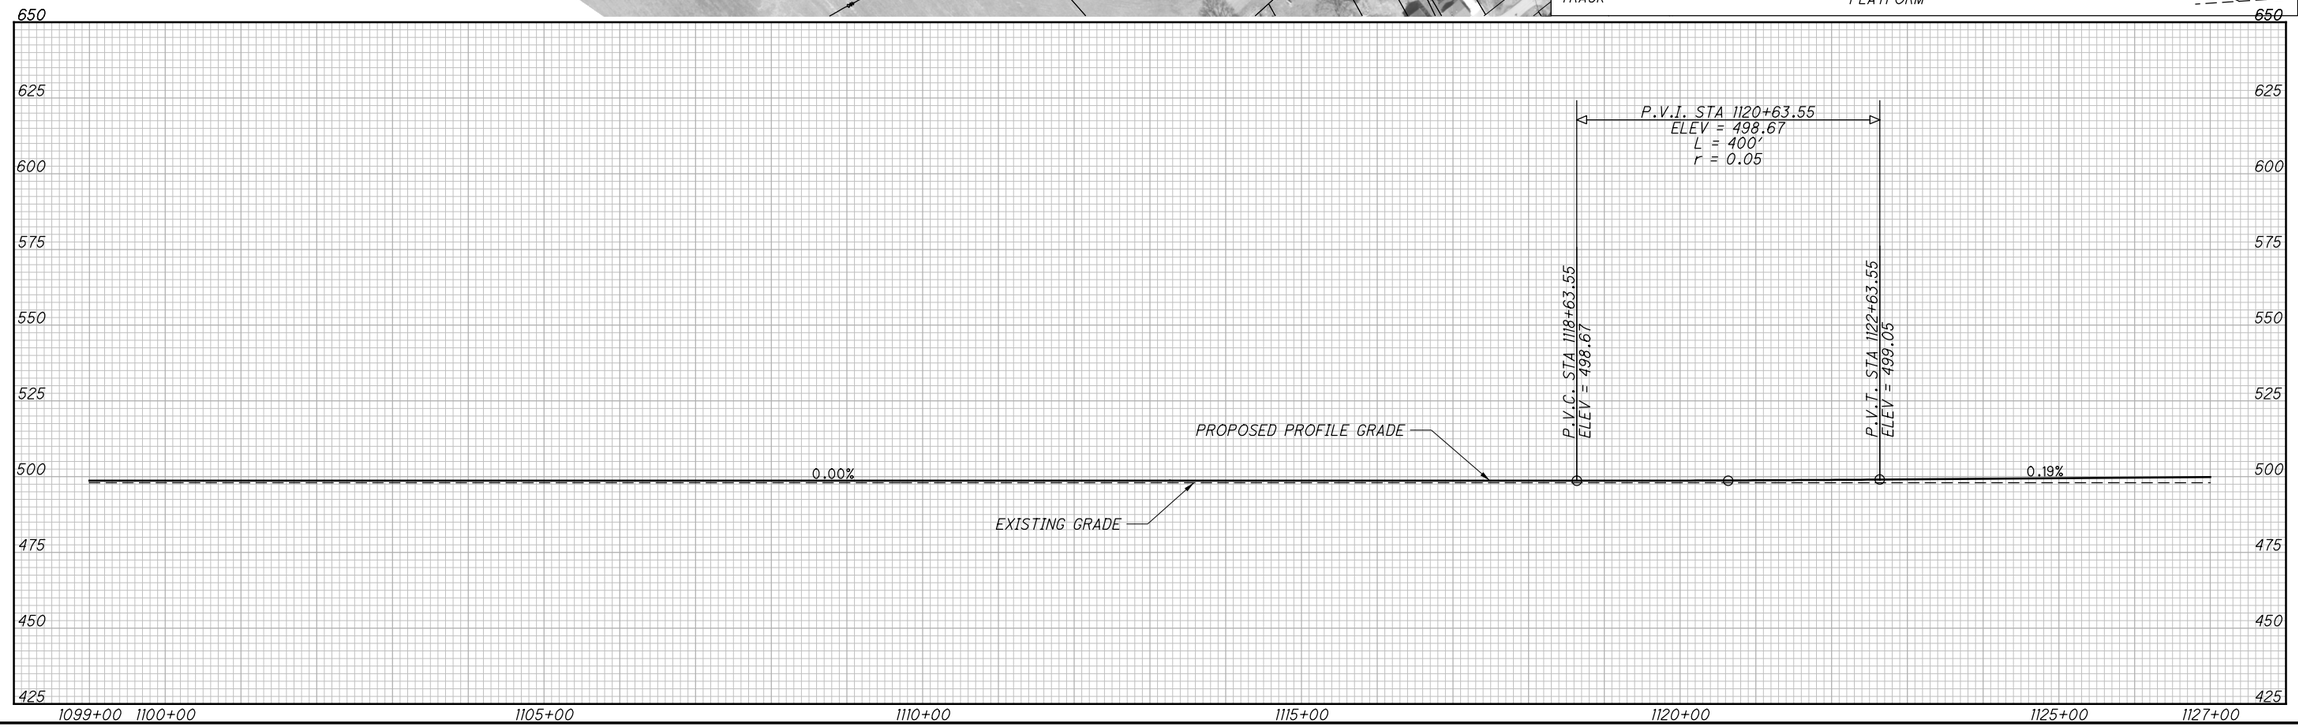

HORIZONTAL SCALE IN FEET
0 50 100 200

CALCULATED KVL
CHECKED CHN

OASIS SEGMENT 3, ALTERNATIVE B
PLAN AND PROFILE STA. 1099+00 TO 1127+00

HAM/CLE OASIS RAIL CORRIDOR

6/12

c:\pwworking\pitt\d0694633\86463GP055.dgn 1/25/2016 11:12:45 PM dnichols

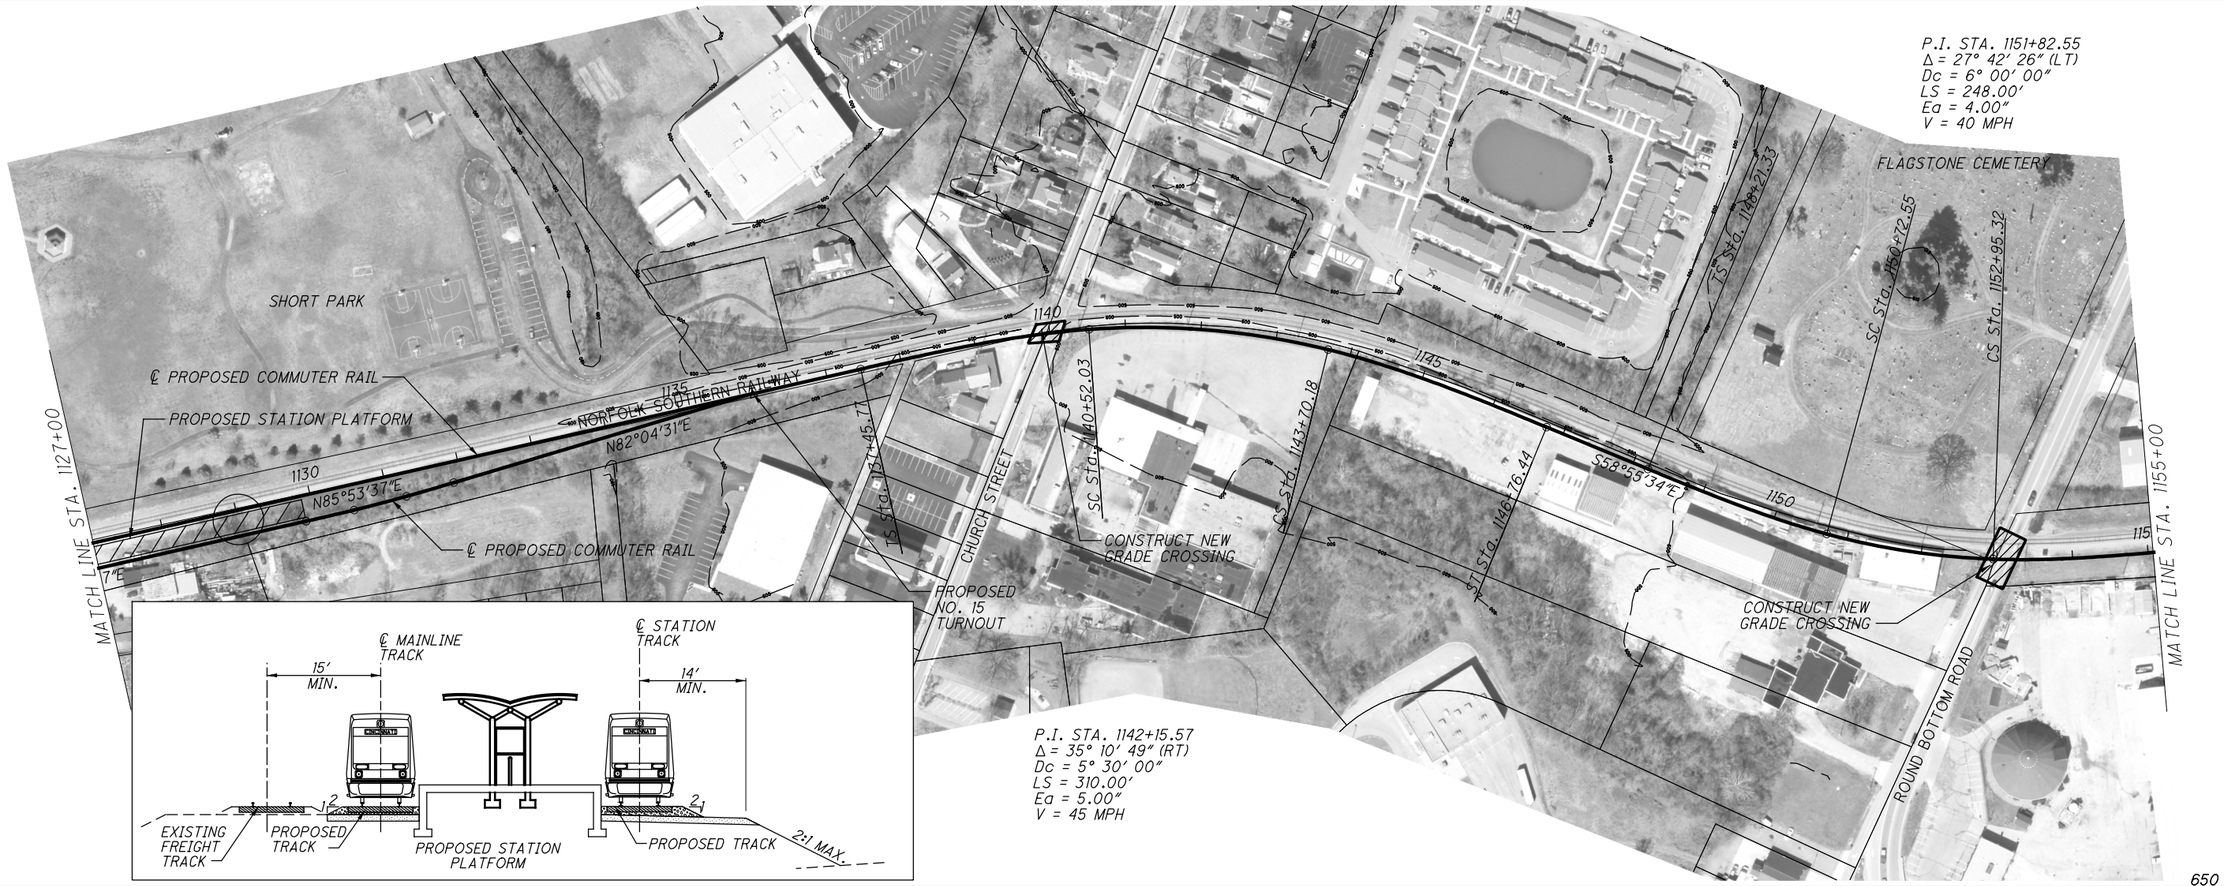

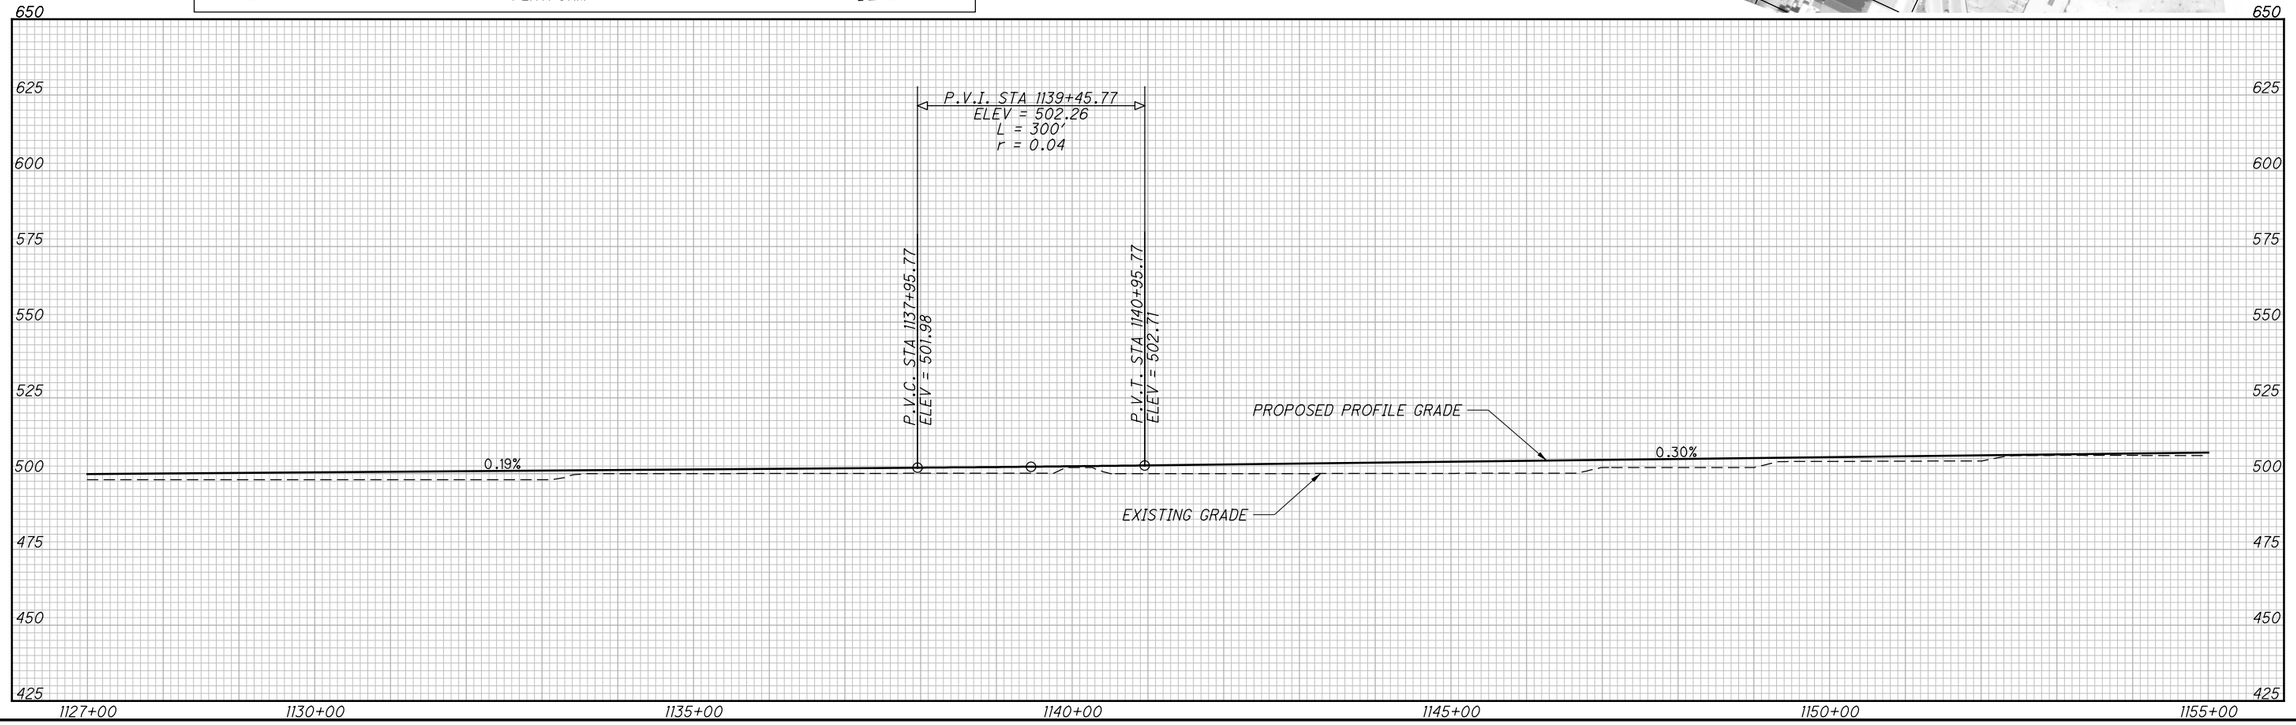

HORIZONTAL SCALE IN FEET
0 50 100 200

CALCULATED KVL
CHECKED CHN

OASIS SEGMENT 3, ALTERNATIVE B
PLAN AND PROFILE STA. 1127+00 TO 1155+00

HAM/CLE OASIS RAIL CORRIDOR

c:\pwworking\pitt\d0694633\86463GP056.dgn 1/25/2016 11:14:17 PM dnichols

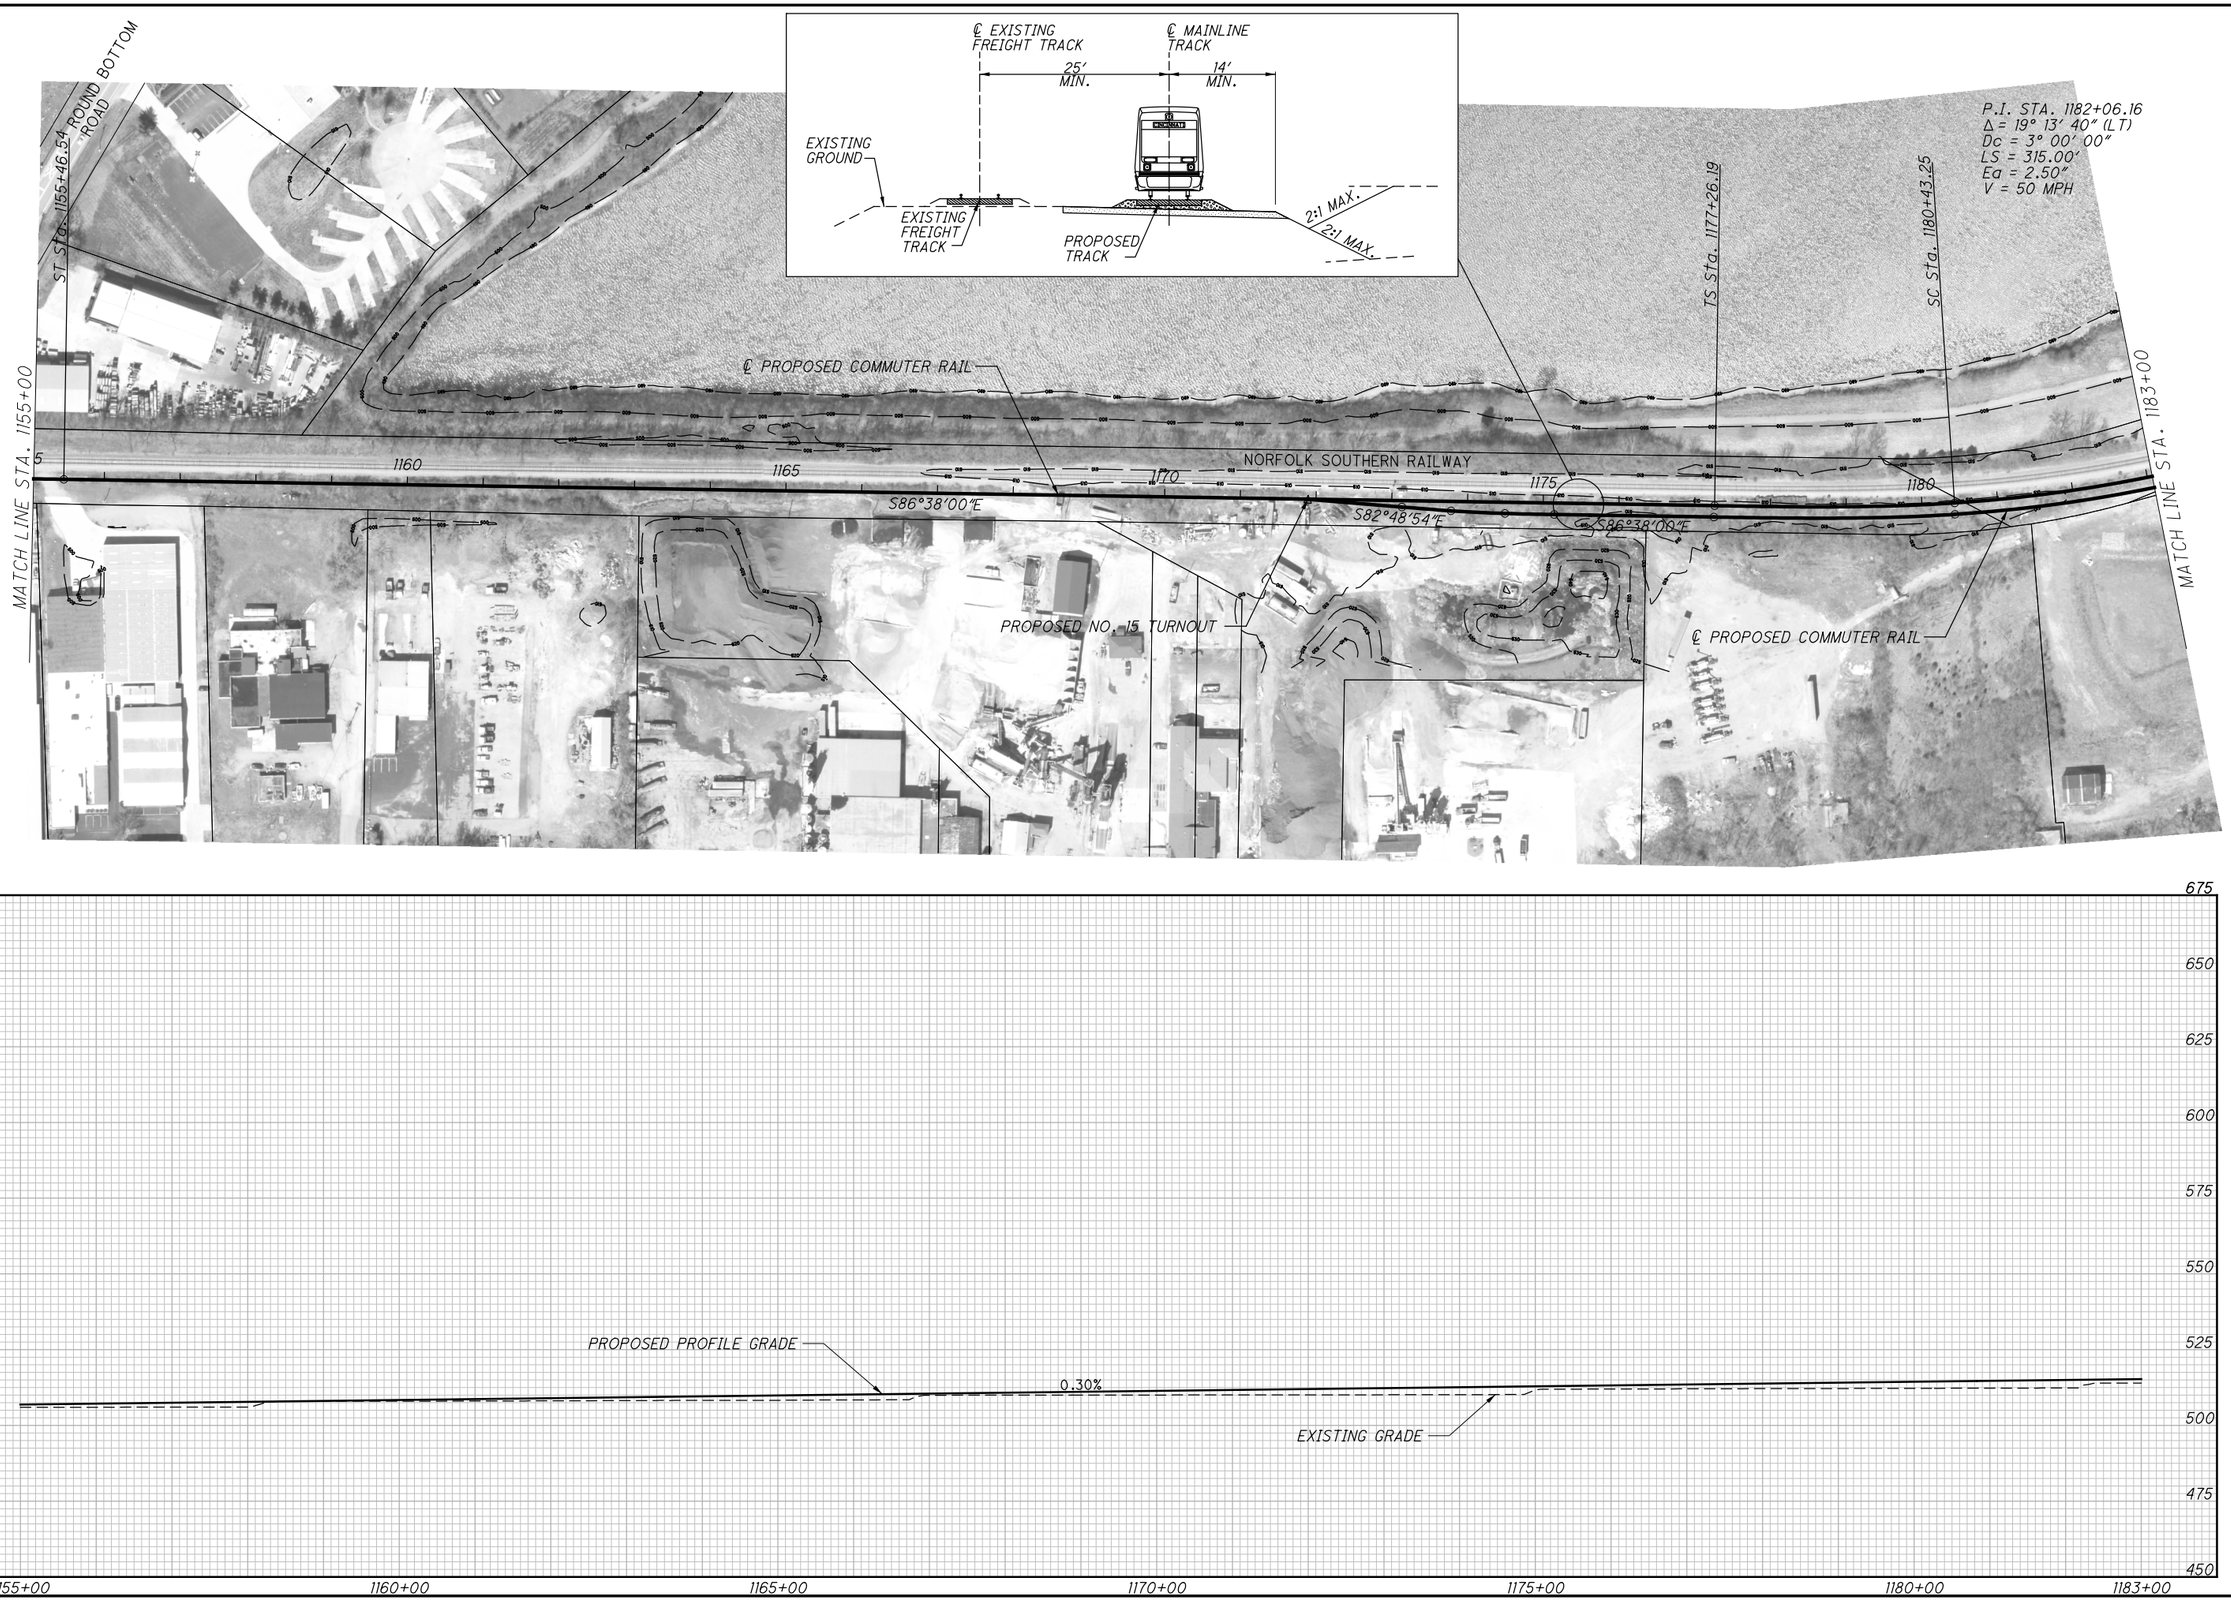

HORIZONTAL SCALE IN FEET
0 50 100 200

CALCULATED KVL
CHECKED CHN

OASIS SEGMENT 3, ALTERNATIVE B
PLAN AND PROFILE STA. 1155+00 TO 1183+00

HAM/ CLE OASIS RAIL CORRIDOR

8/12

c:\pwworking\pitt\d0694633\86463GP057.dgn 1/25/2016 11:15:48 PM dnichols

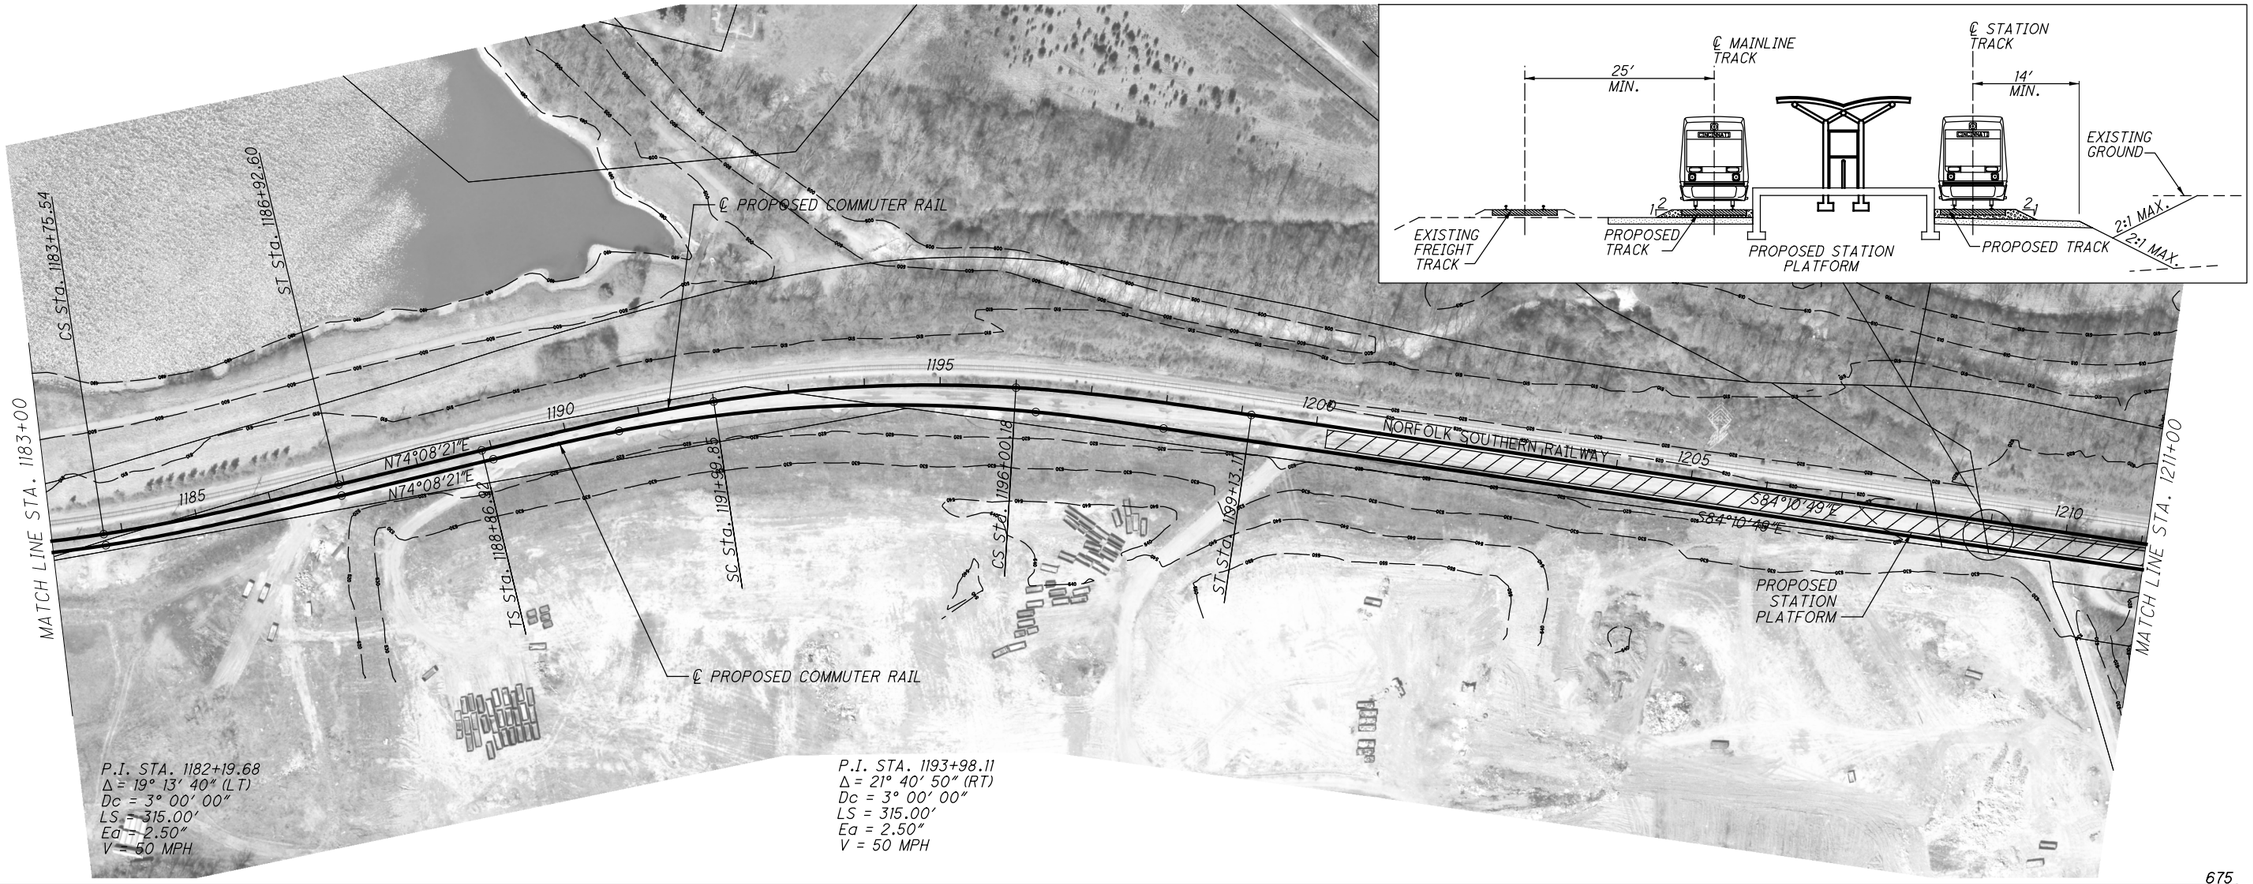

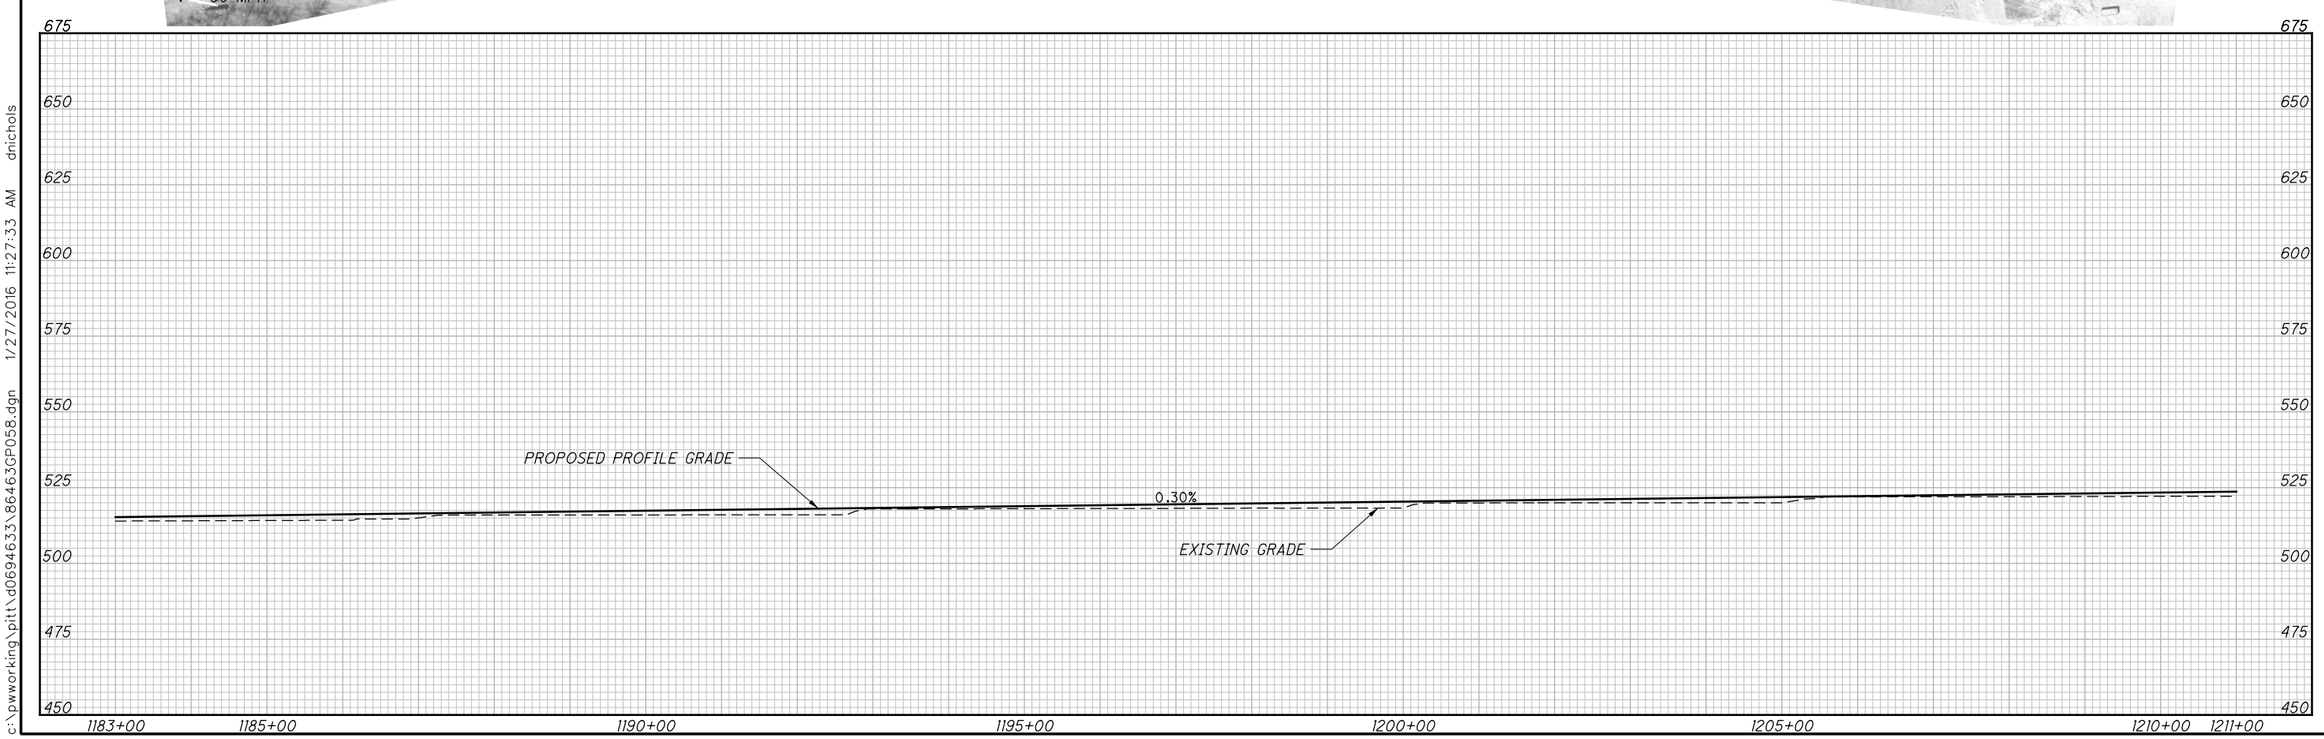

HORIZONTAL SCALE IN FEET
0 50 100 200

CALCULATED KVL
CHECKED CHN

OASIS SEGMENT 3, ALTERNATIVE B
PLAN AND PROFILE STA. 1183+00 TO 1211+00

HAM/CLE OASIS RAIL CORRIDOR

c:\pwworking\pitt\d0694633\86463GP058.dgn 1/27/2016 11:27:33 AM dnichols

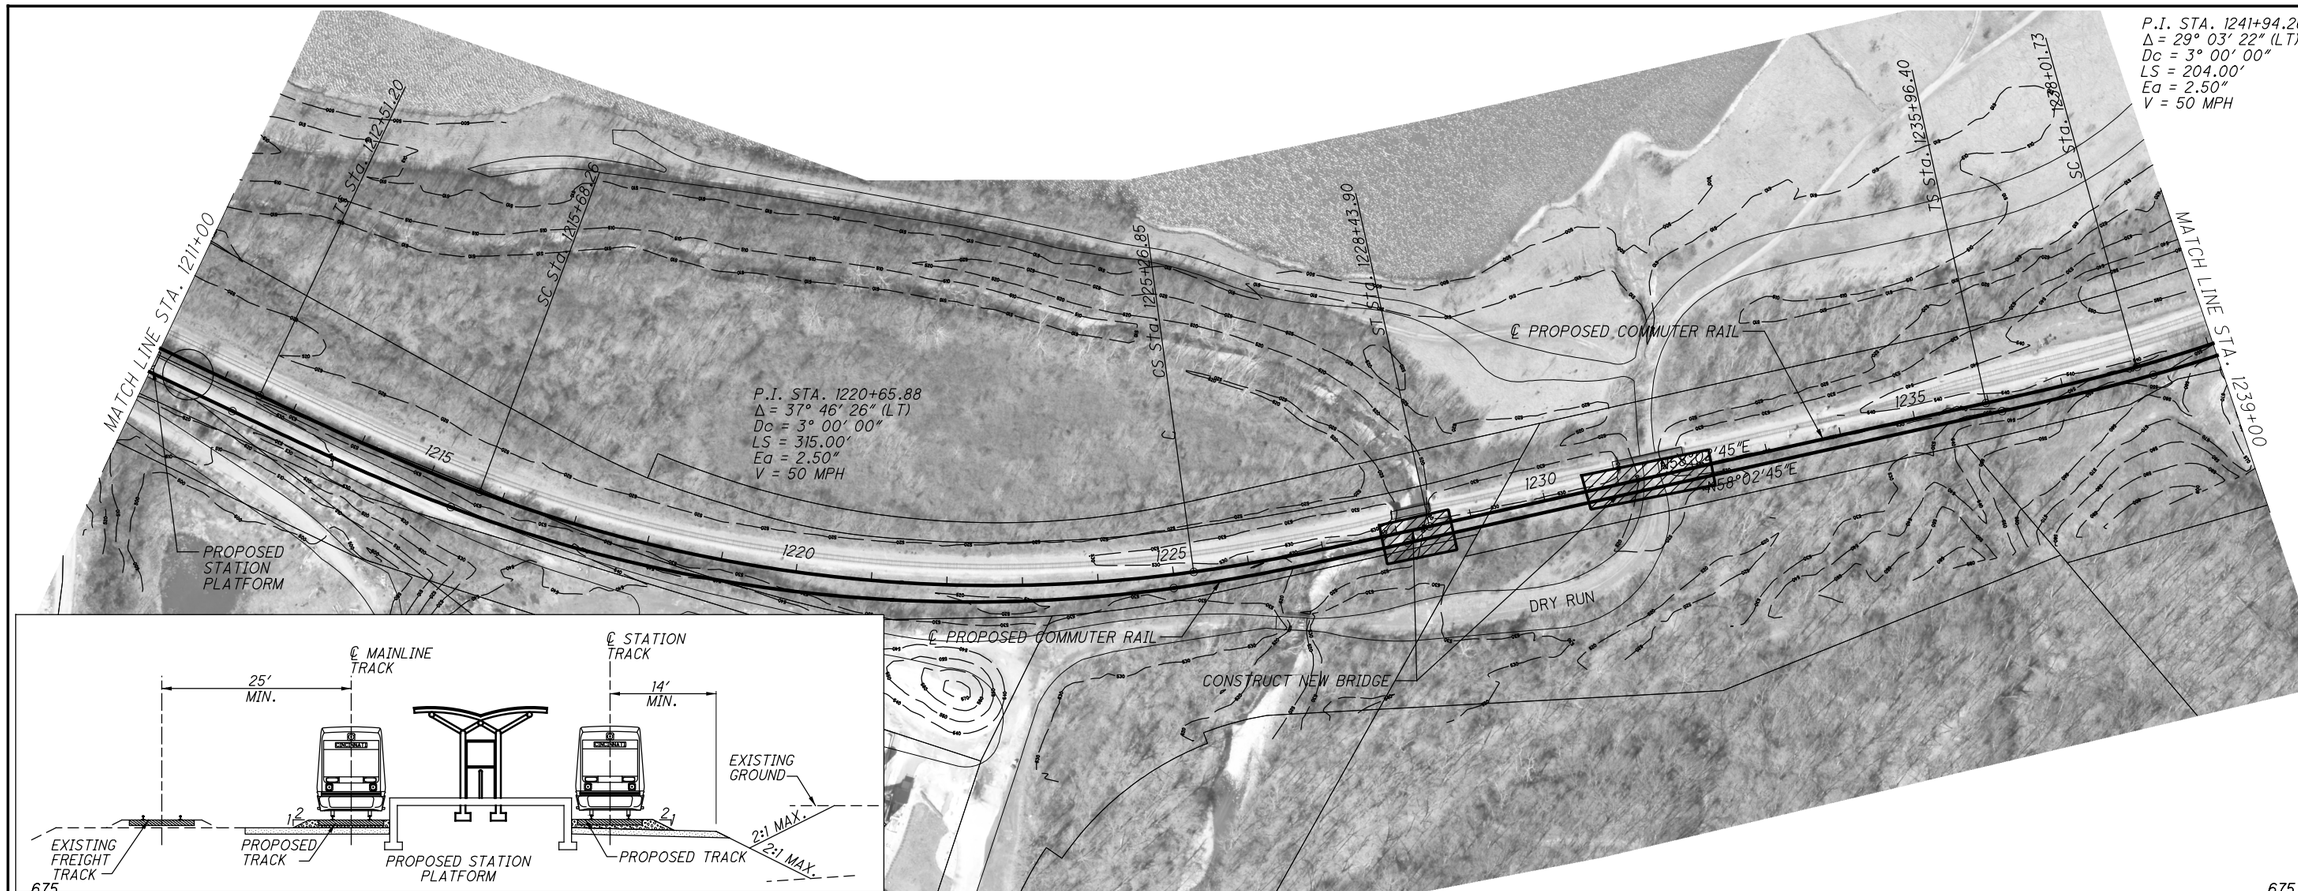

HORIZONTAL SCALE IN FEET
0 50 100 200

CALCULATED KVL
CHECKED CHN

OASIS SEGMENT 3, ALTERNATIVE B
PLAN AND PROFILE STA. 1211+00 TO 1239+00

HAM/ CLE OASIS RAIL CORRIDOR

c:\pwworking\pitt\d0694633\86463GP059.dgn 1/27/2016 11:37:23 AM dnichols

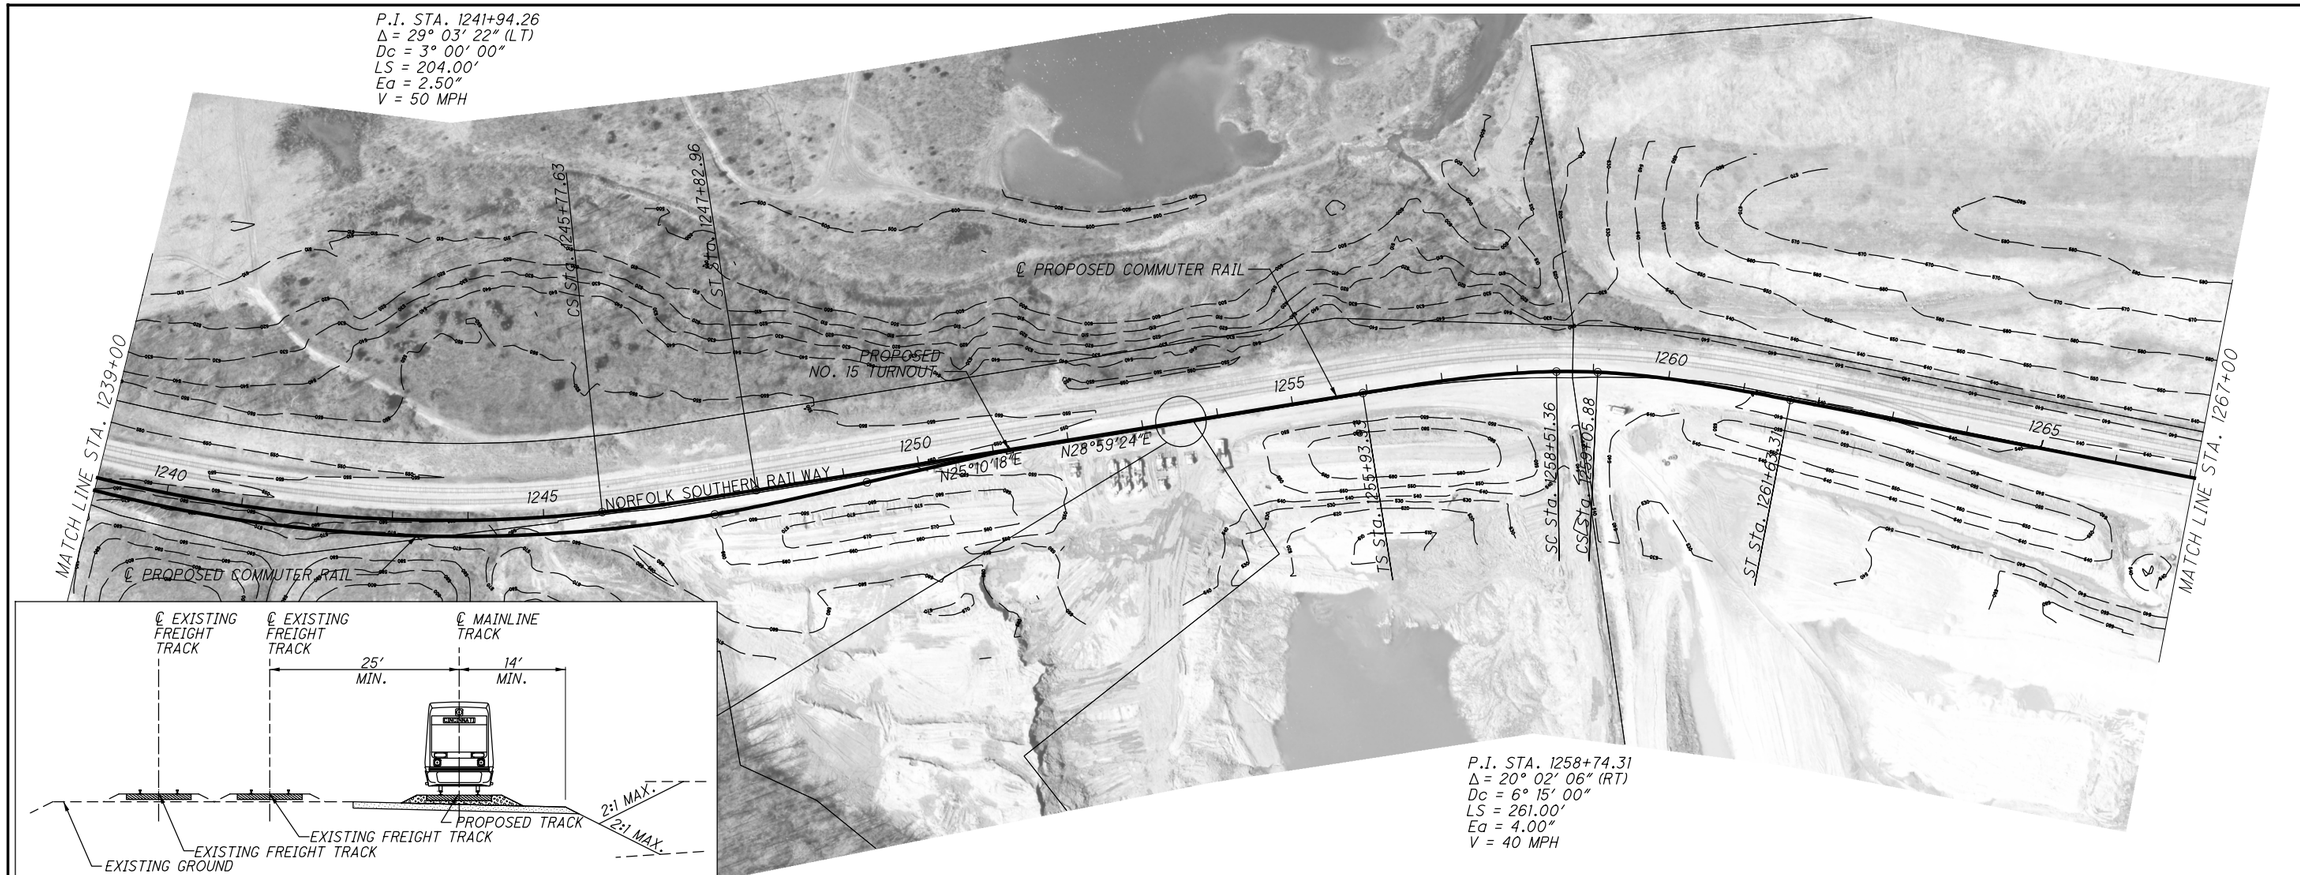

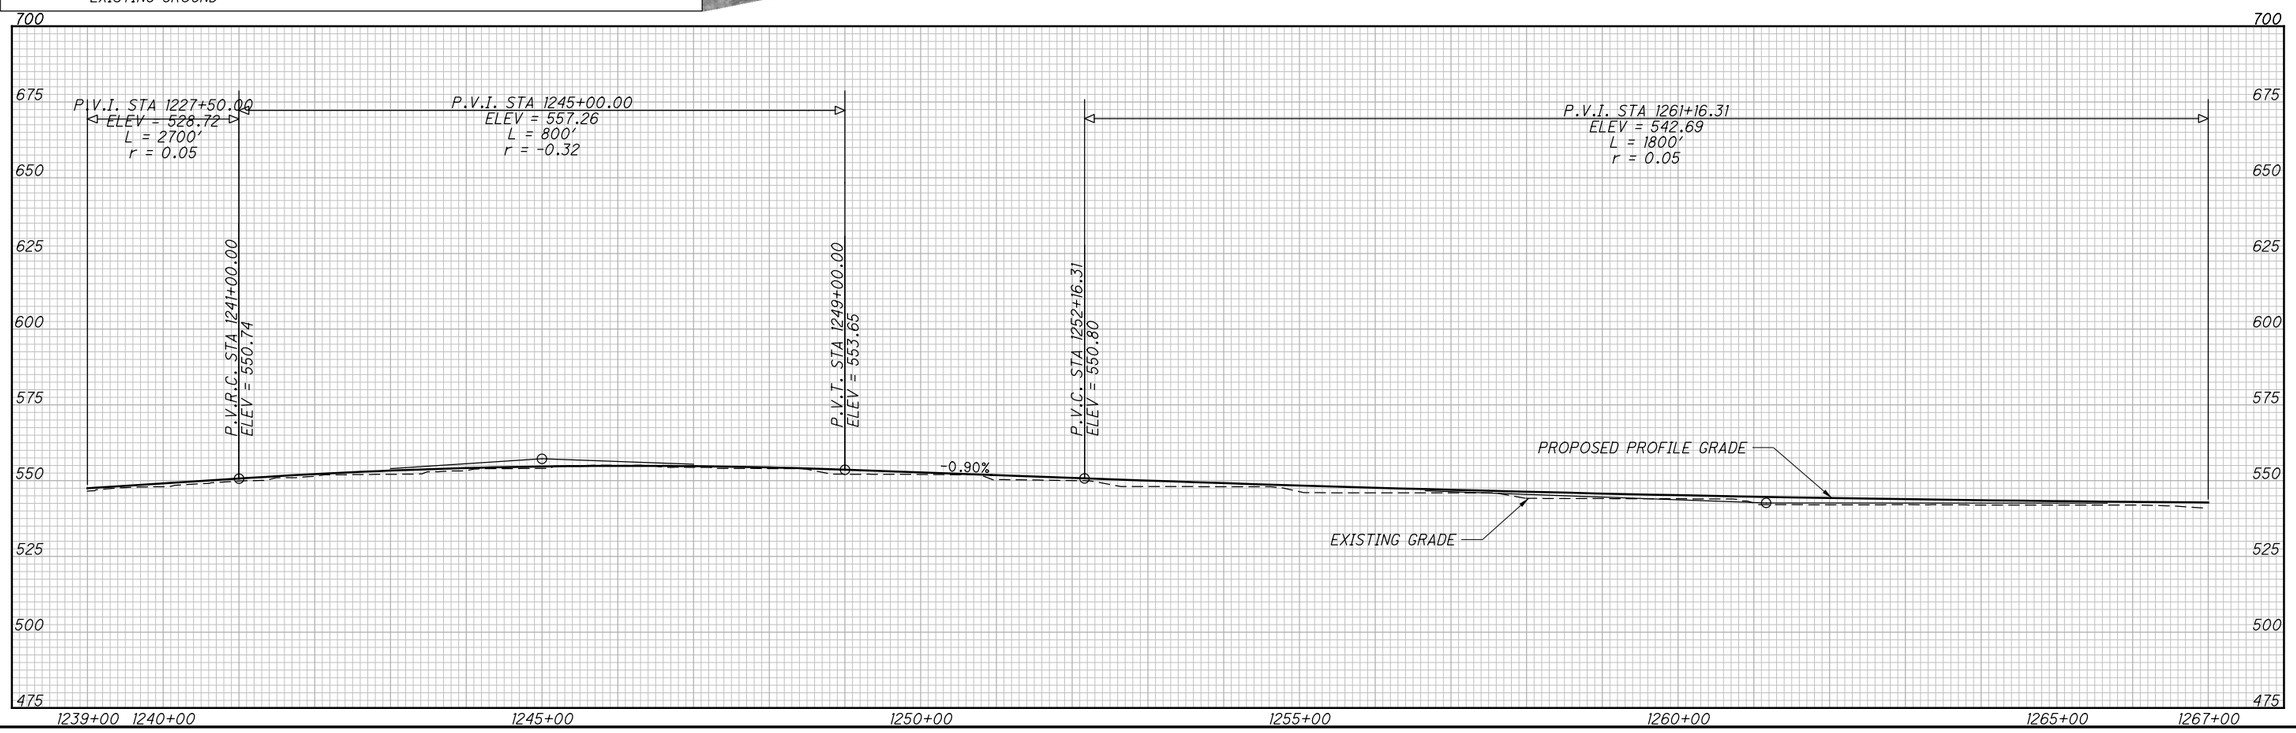

c:\pwworking\pitt\d0694633\86463GP060.dgn 1/27/2016 11:44:38 AM dnichols

CALCULATED KVL
CHECKED CHN

0 50 100 200
HORIZONTAL SCALE IN FEET

OASIS SEGMENT 3, ALTERNATIVE B
PLAN AND PROFILE STA. 1239+00 TO 1267+00

HAM/CLE OASIS RAIL CORRIDOR

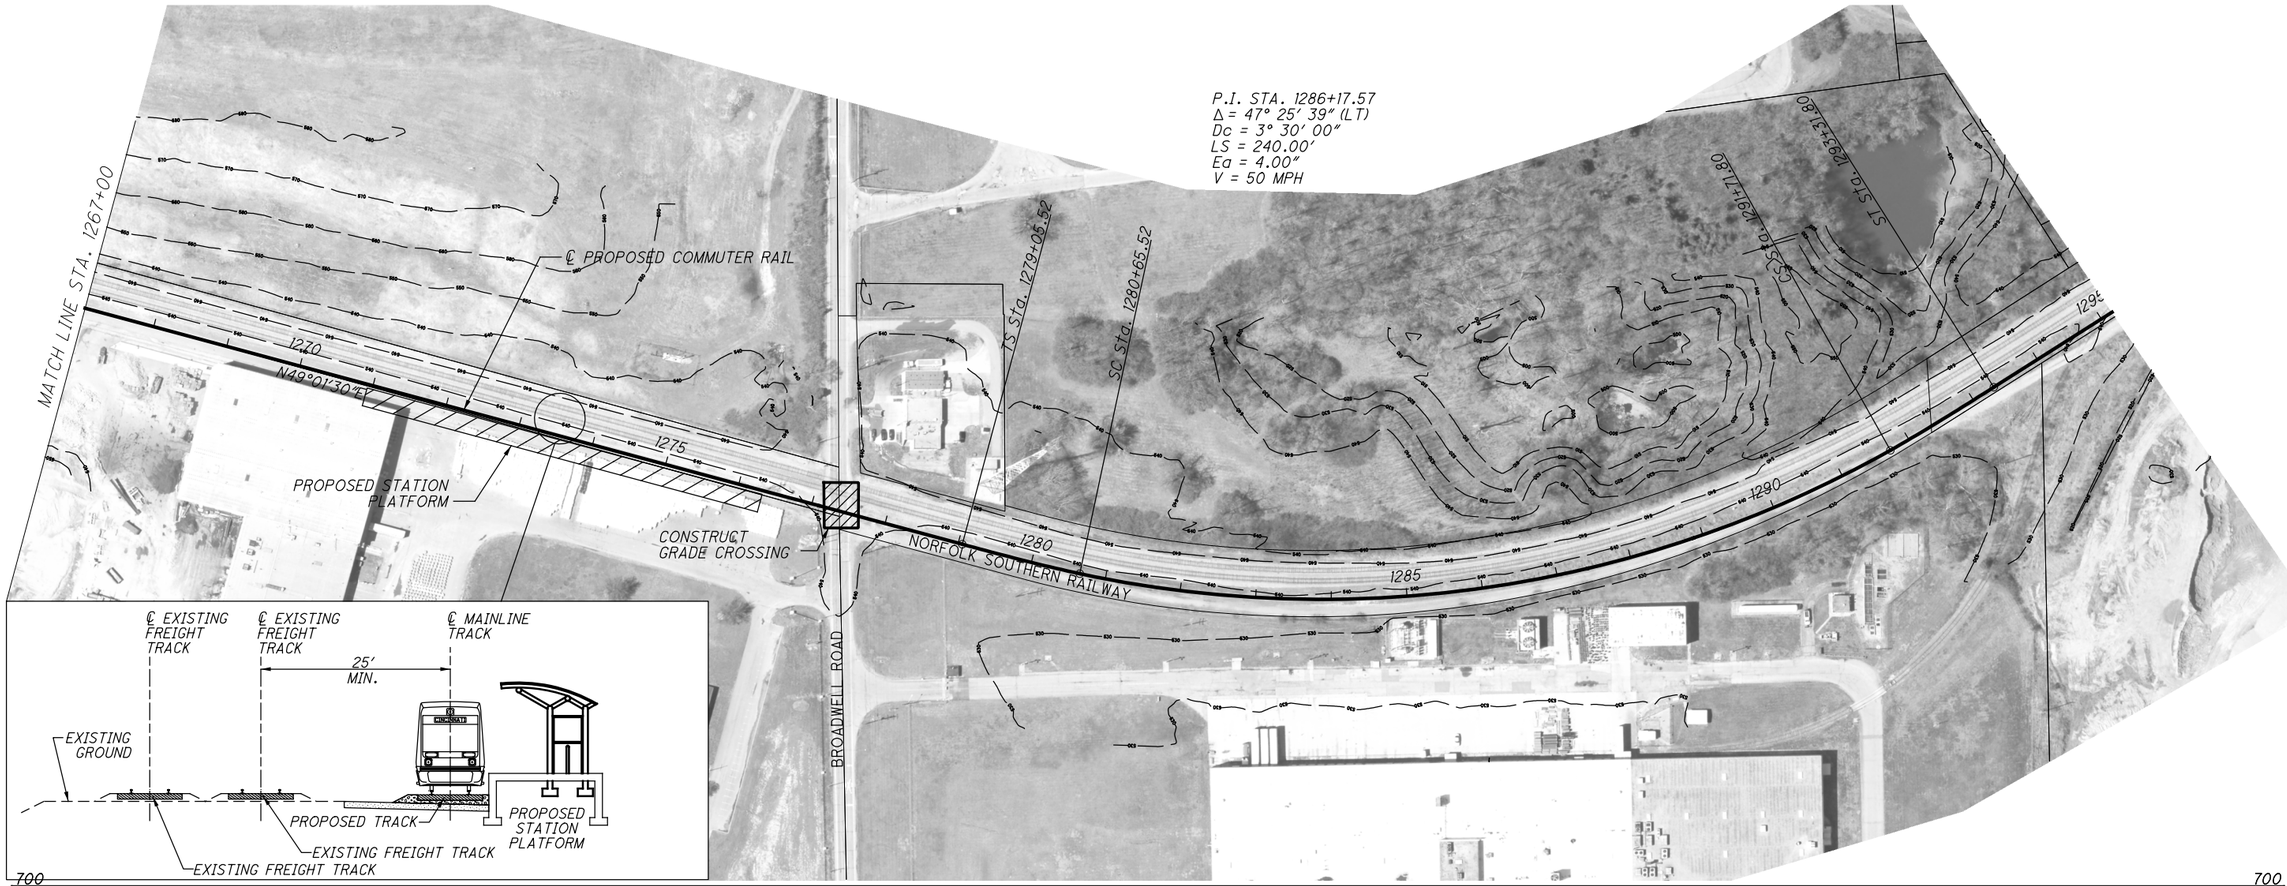

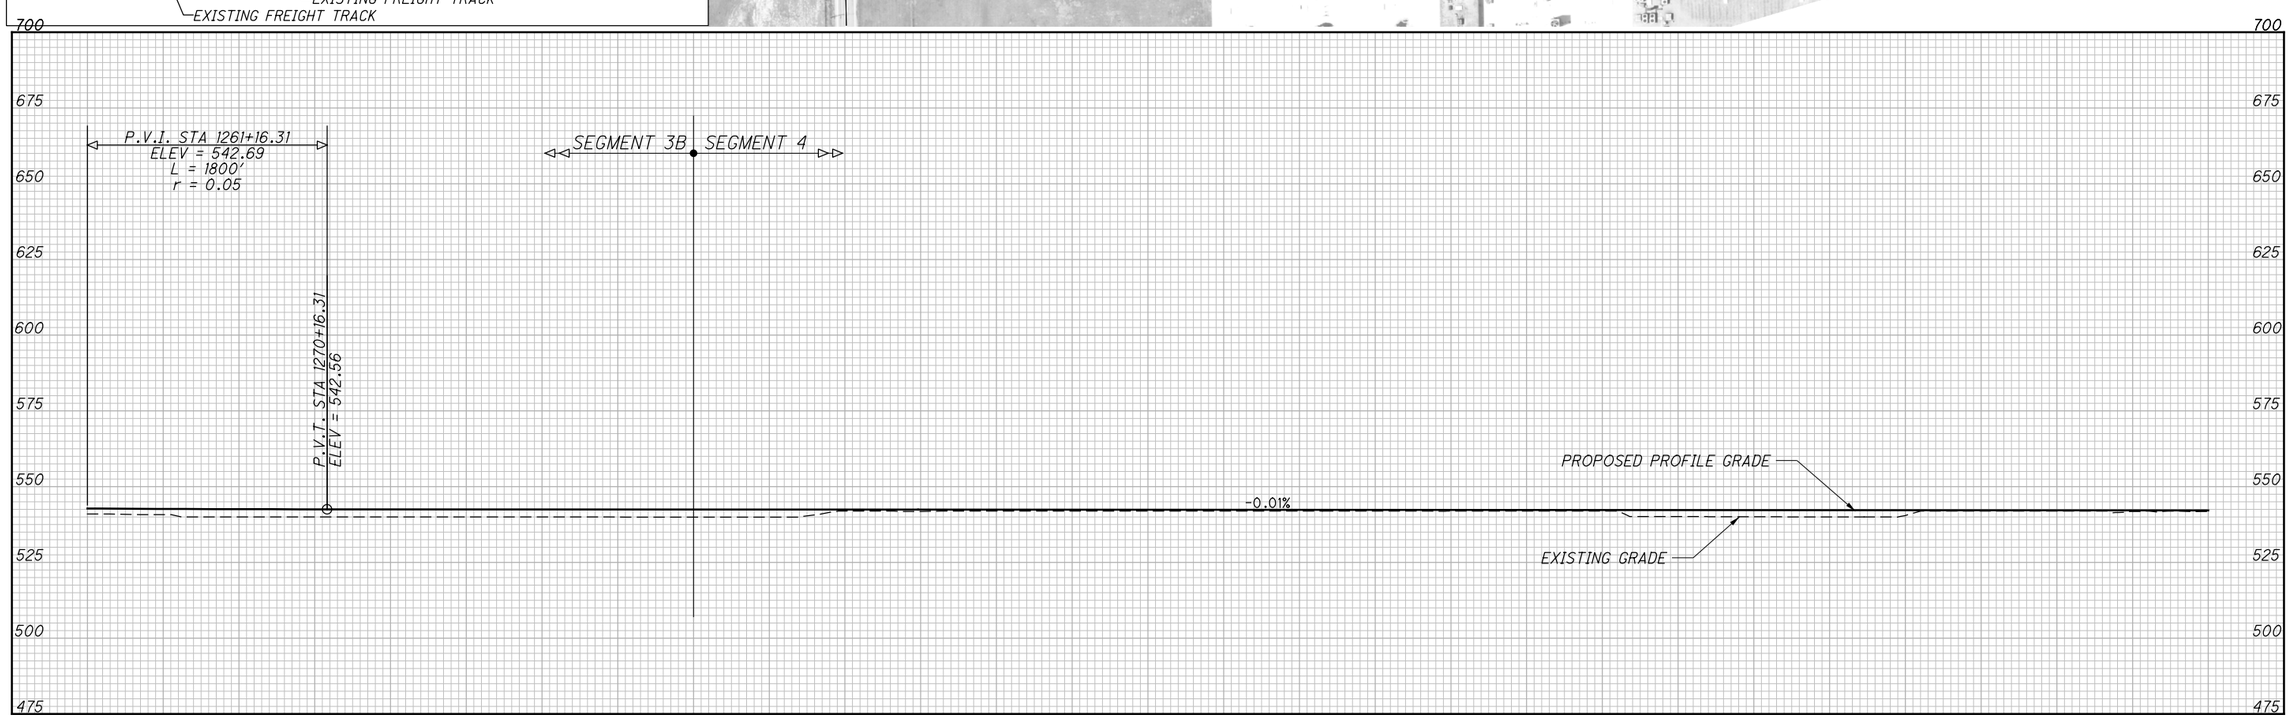

HORIZONTAL SCALE IN FEET
0 50 100 200

CALCULATED KVL
CHECKED CHN

OASIS SEGMENT 3, ALTERNATIVE B
PLAN AND PROFILE STA. 1267+00 TO 1295+00

HAM/ CLE OASIS RAIL CORRIDOR

12/12

c:\pwworking\pitt\d0694633\86463GP061.dgn 1/29/2016 2:08:31 AM dnichols