HORIZONTAL SCALE IN FEET
0 50 100 200


CALCULATED KVL
CHECKED CHN


OASIS SEGMENT 4, ALTERNATIVE B
PLAN AND PROFILE STA. 1267+00 TO 1295+00

HAM/CLE OASIS RAIL CORRIDOR

1/7

c:\pwworking\pitt\d0694633\86463GP031.dgn 1/29/2016 2:10:08 AM dnichols

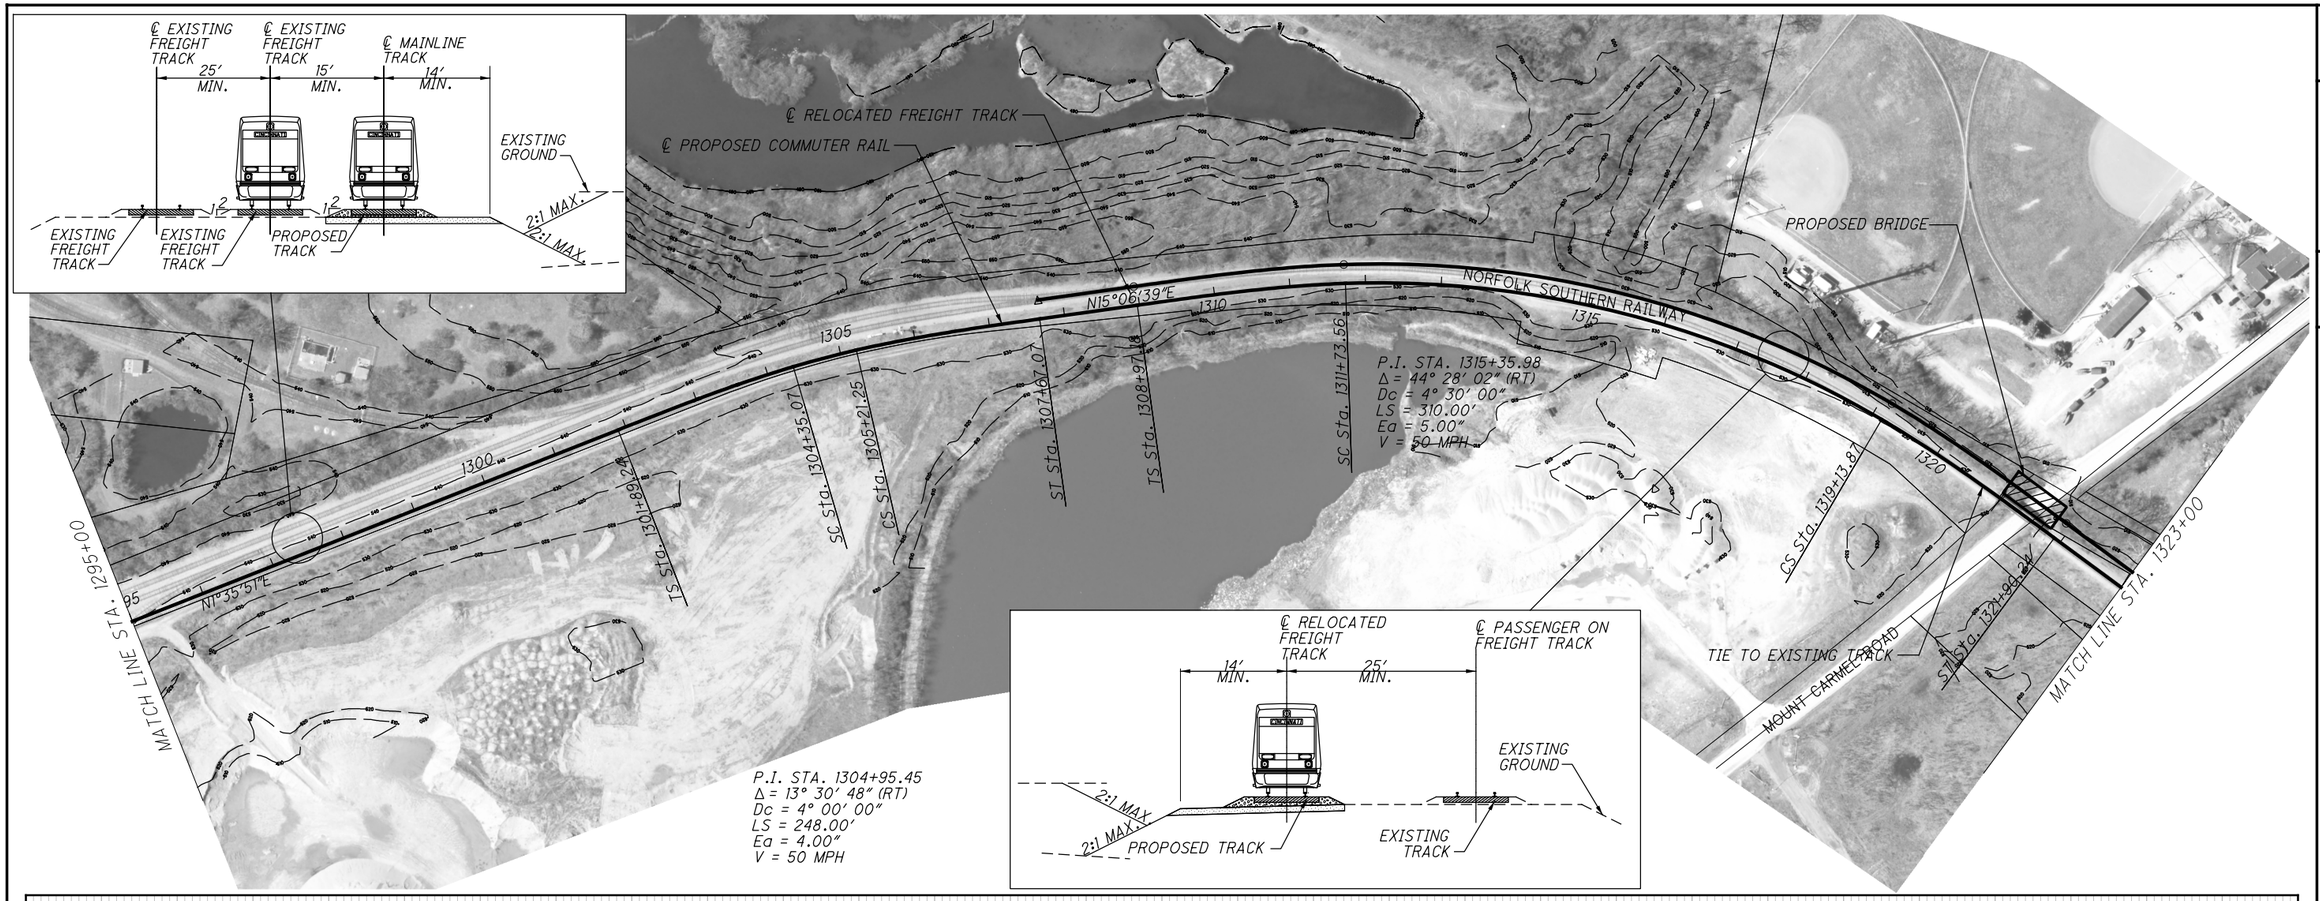

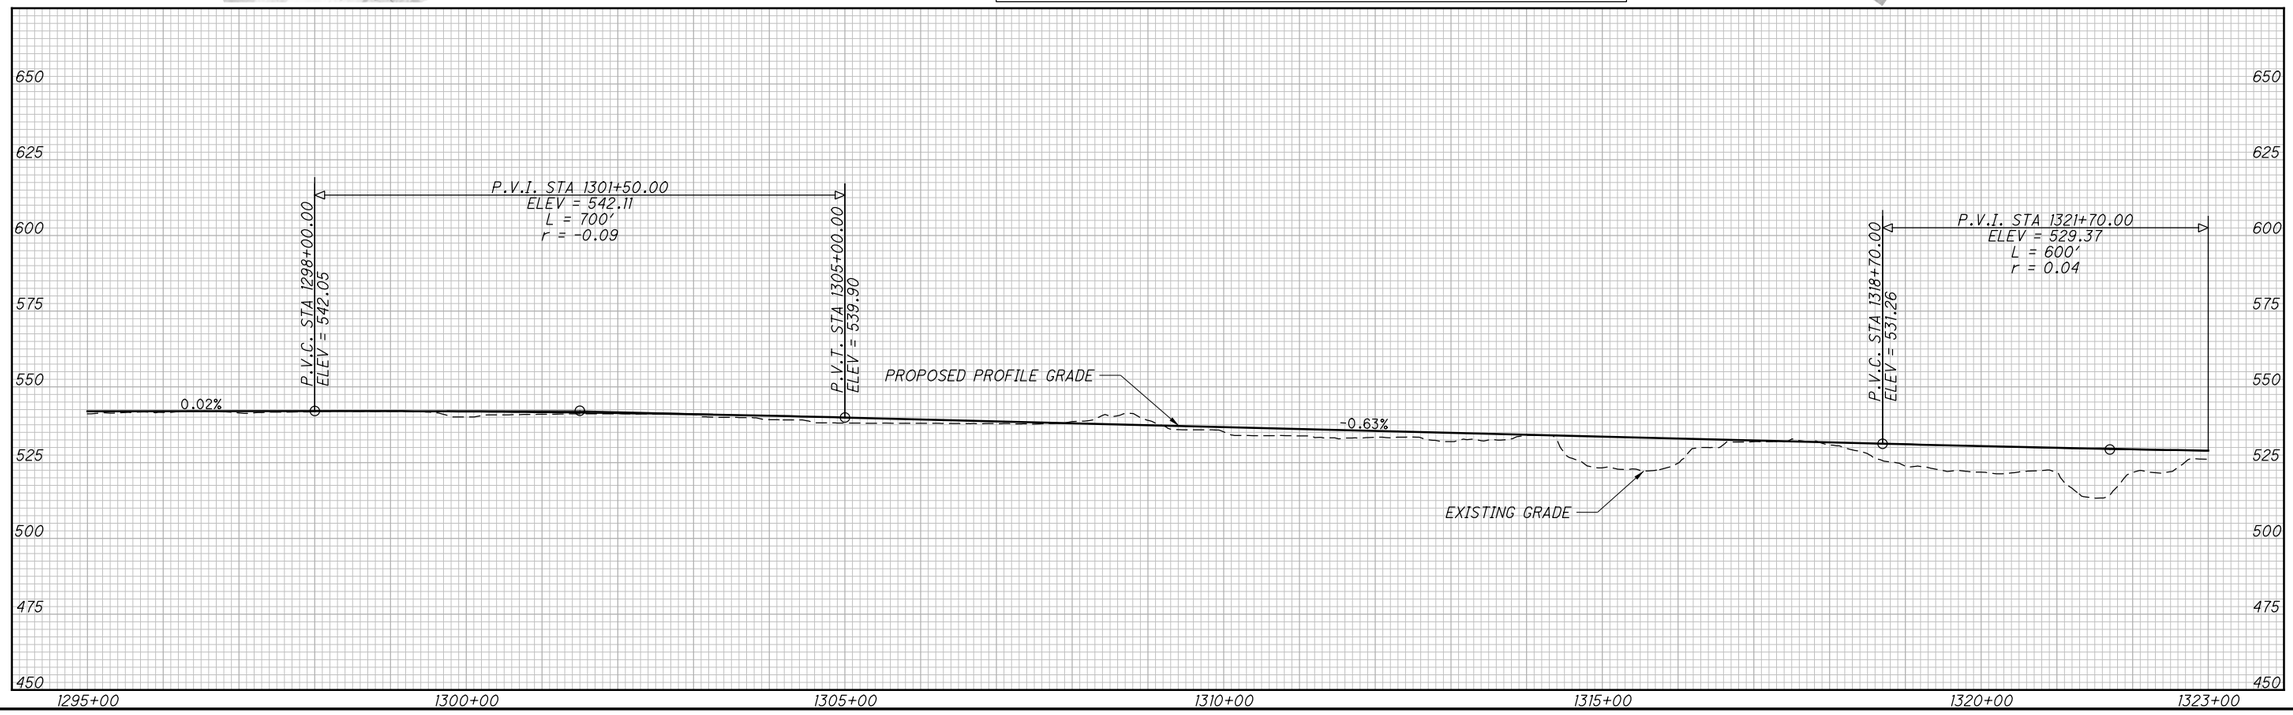

OASIS SEGMENT 4, ALTERNATIVE B
PLAN AND PROFILE STA. 1295+00 TO 1323+00


HAM/CLE OASIS RAIL CORRIDOR


HORIZONTAL SCALE IN FEET
0 50 100 200

CALCULATED KVL
CHECKED CHN

2 / 7

c:\pwworking\pitt\d0694633\86463GP031A.dgn 1/29/2016 2:10:30 AM dnichols

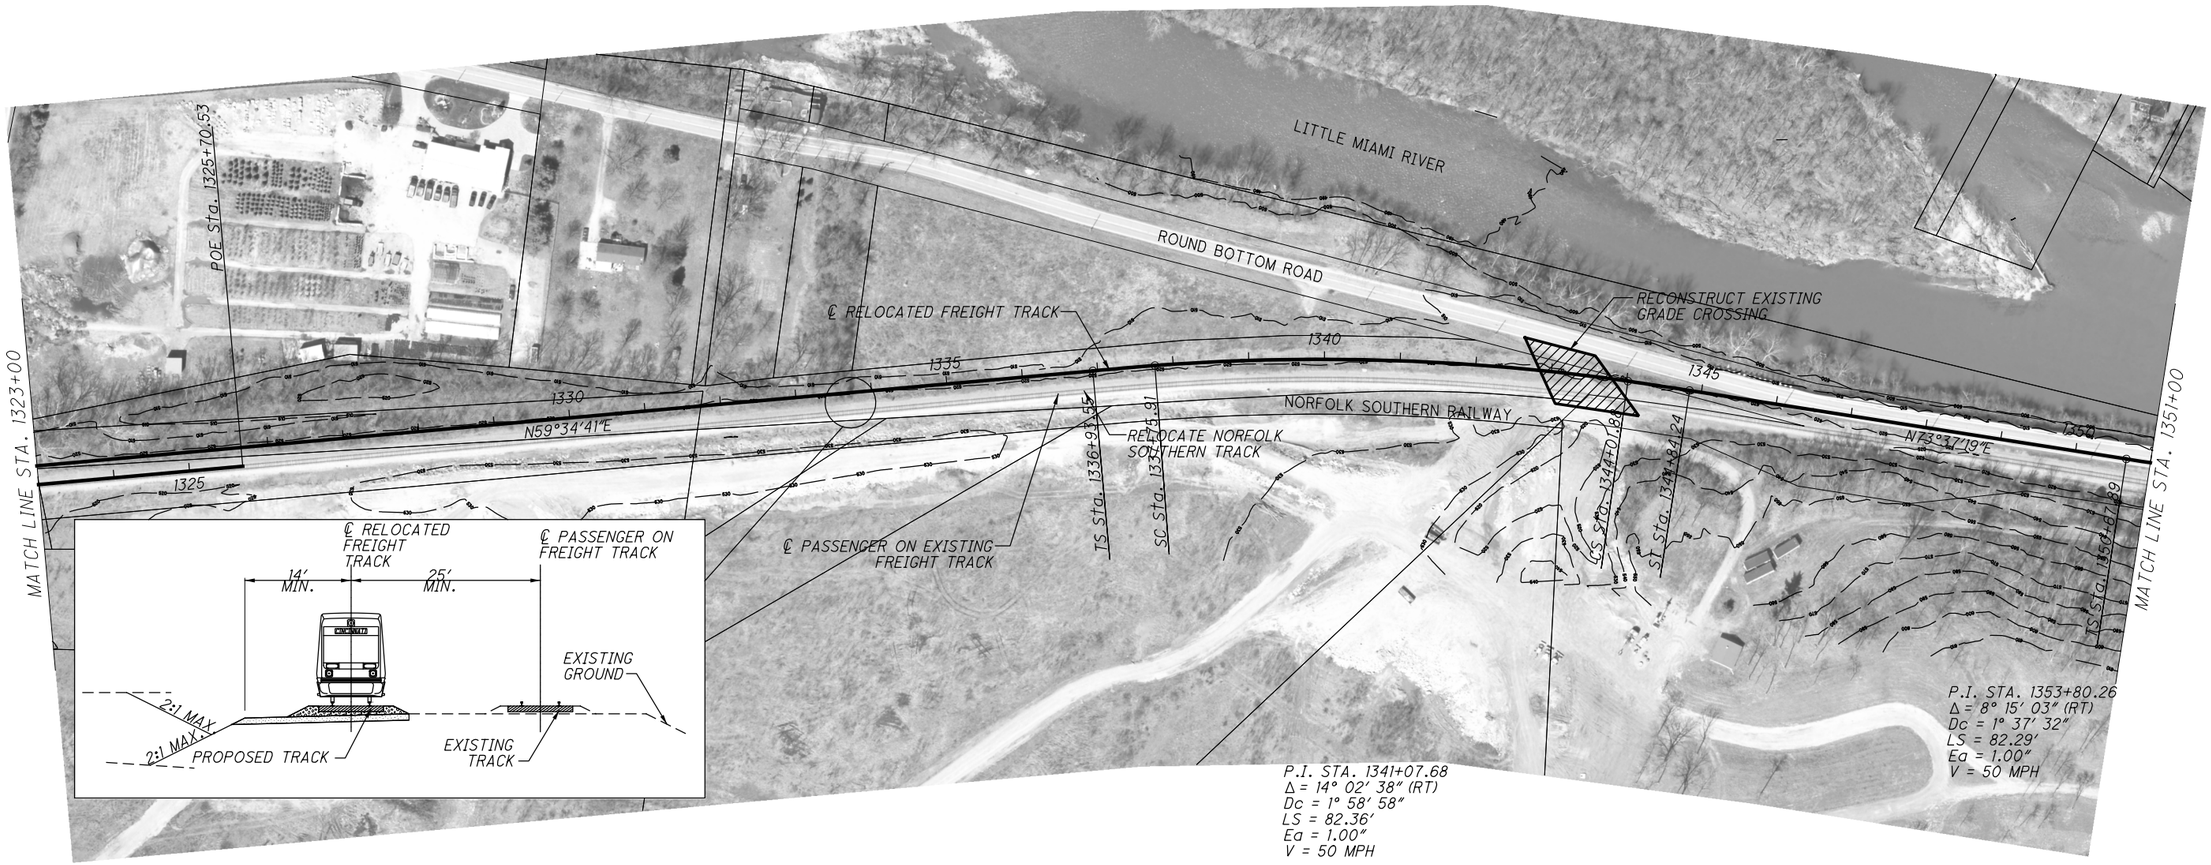

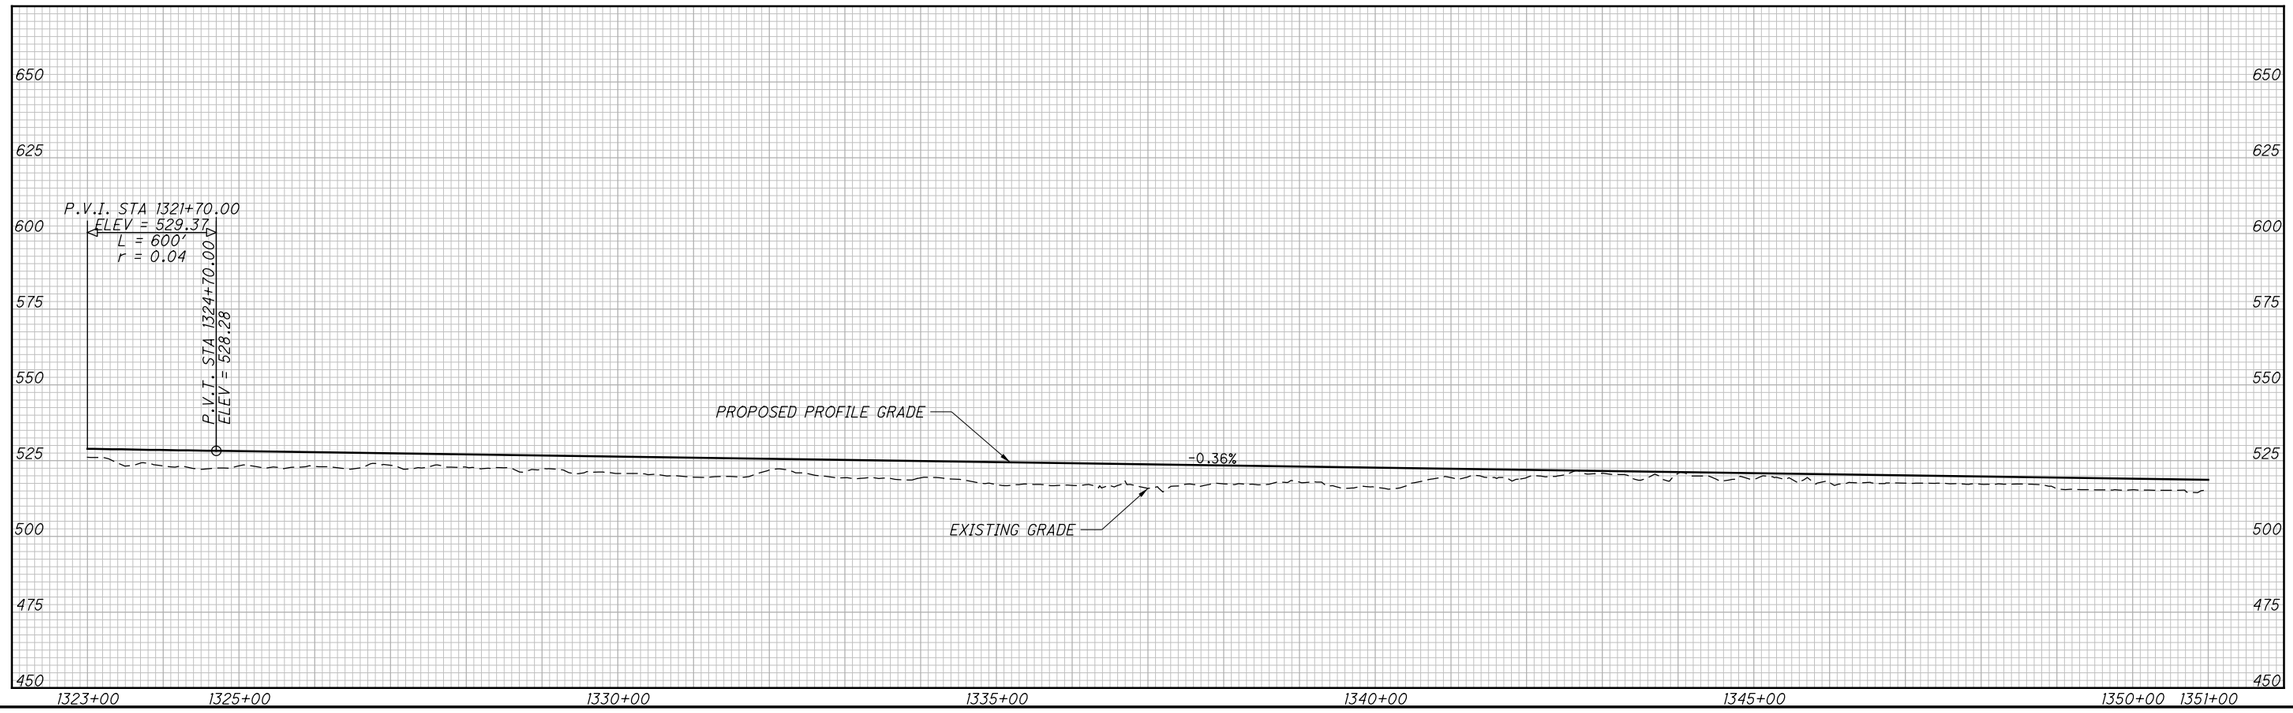

c:\pwworking\pitt\d0694633\86463GP032.dgn 1/29/2016 2:11:13 AM dnichols


CALCULATED KVL
CHECKED CHN


0 50 100 200
HORIZONTAL SCALE IN FEET

OASIS SEGMENT 4, ALTERNATIVE B
PLAN AND PROFILE STA. 1323+00 TO 1351+00

HAM/CLE OASIS RAIL CORRIDOR

3
7

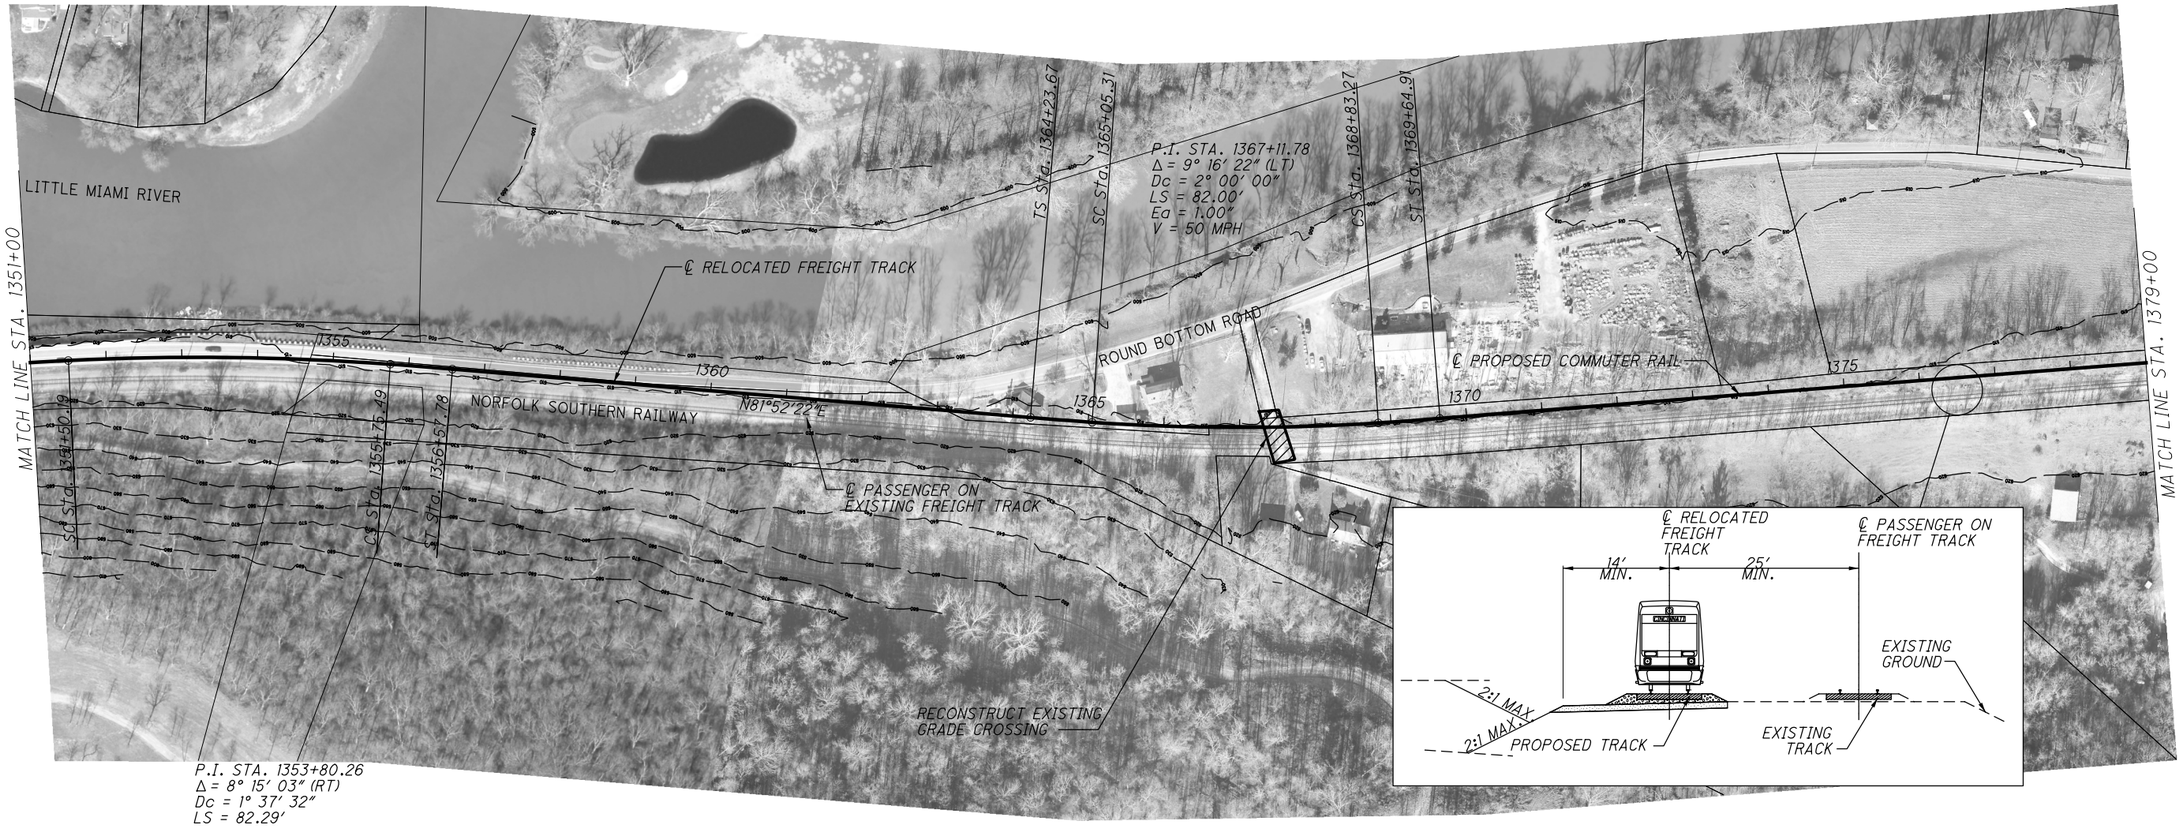

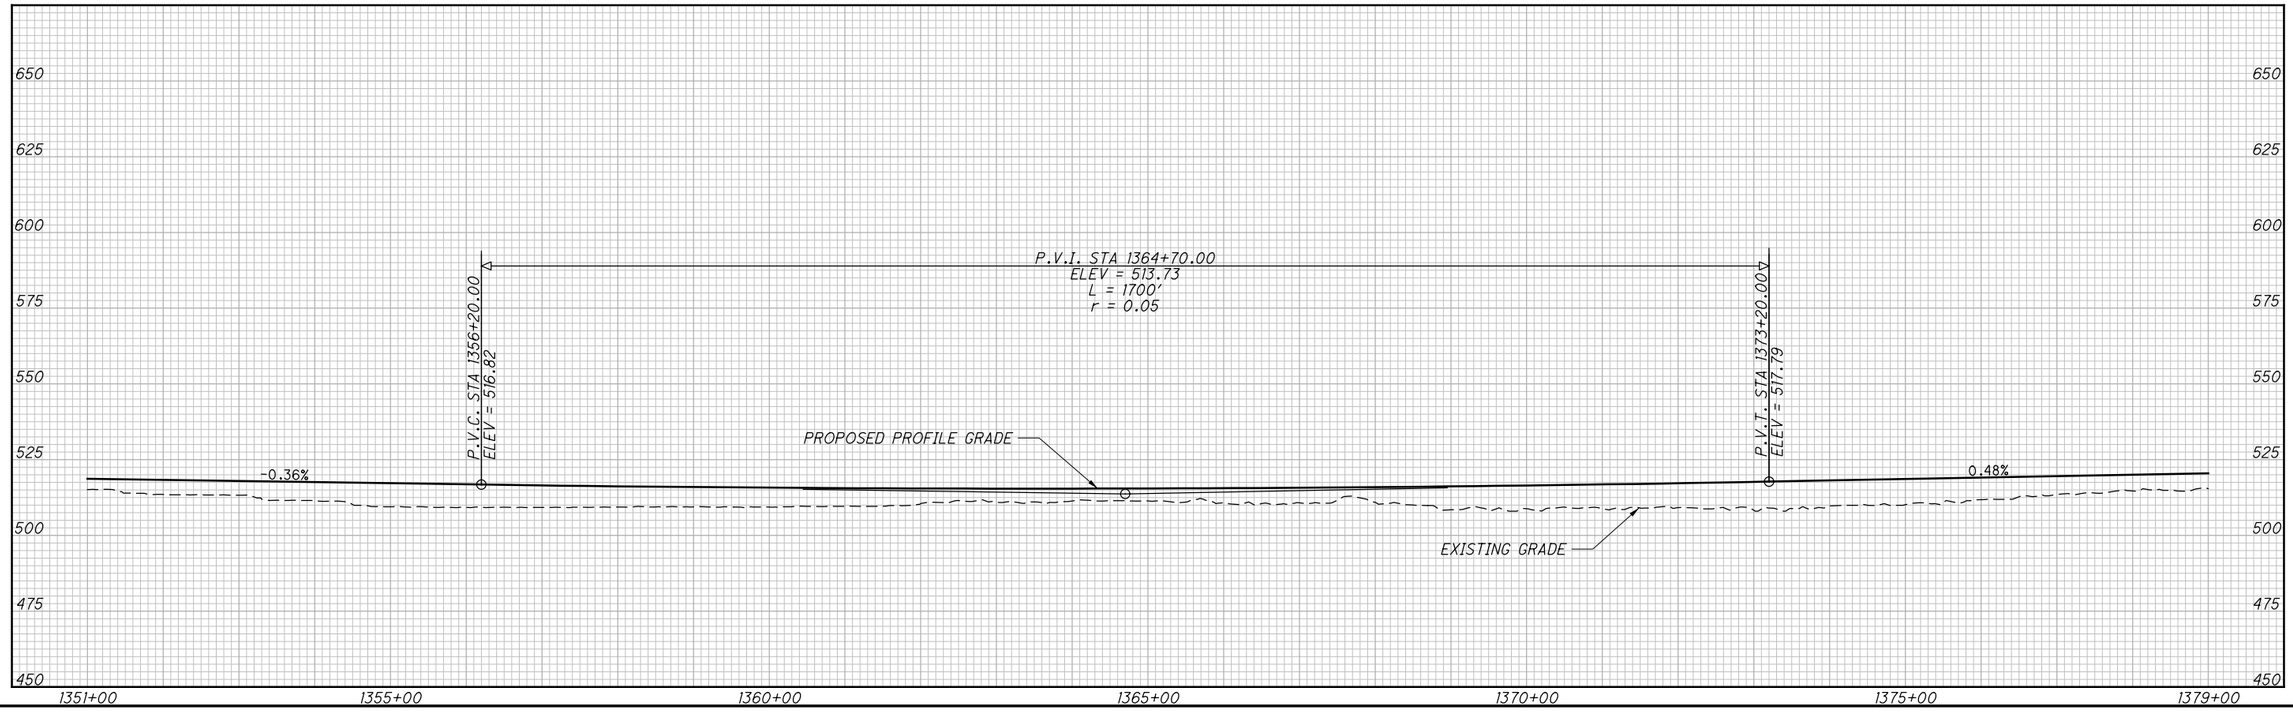

HORIZONTAL SCALE IN FEET
0 50 100 200

CALCULATED KVL
CHECKED CHN

OASIS SEGMENT 4, ALTERNATIVE B
PLAN AND PROFILE STA. 1351+00 TO 1379+00

HAM/CLE OASIS RAIL CORRIDOR

4
7

c:\pwworking\pitt\d0694633\86463GP033.dgn 1/29/2016 2:12:32 AM dnichols

c:\pwworking\pitt\d0694633\86463GP034.dgn 1/29/2016 2:13:38 AM dnichols


N


0 50 100 200
HORIZONTAL SCALE IN FEET

CALCULATED KVL
CHECKED CHN

OASIS SEGMENT 4, ALTERNATIVE B
PLAN AND PROFILE STA. 1379+00 TO 1407+00

HAM/CLE OASIS RAIL CORRIDOR

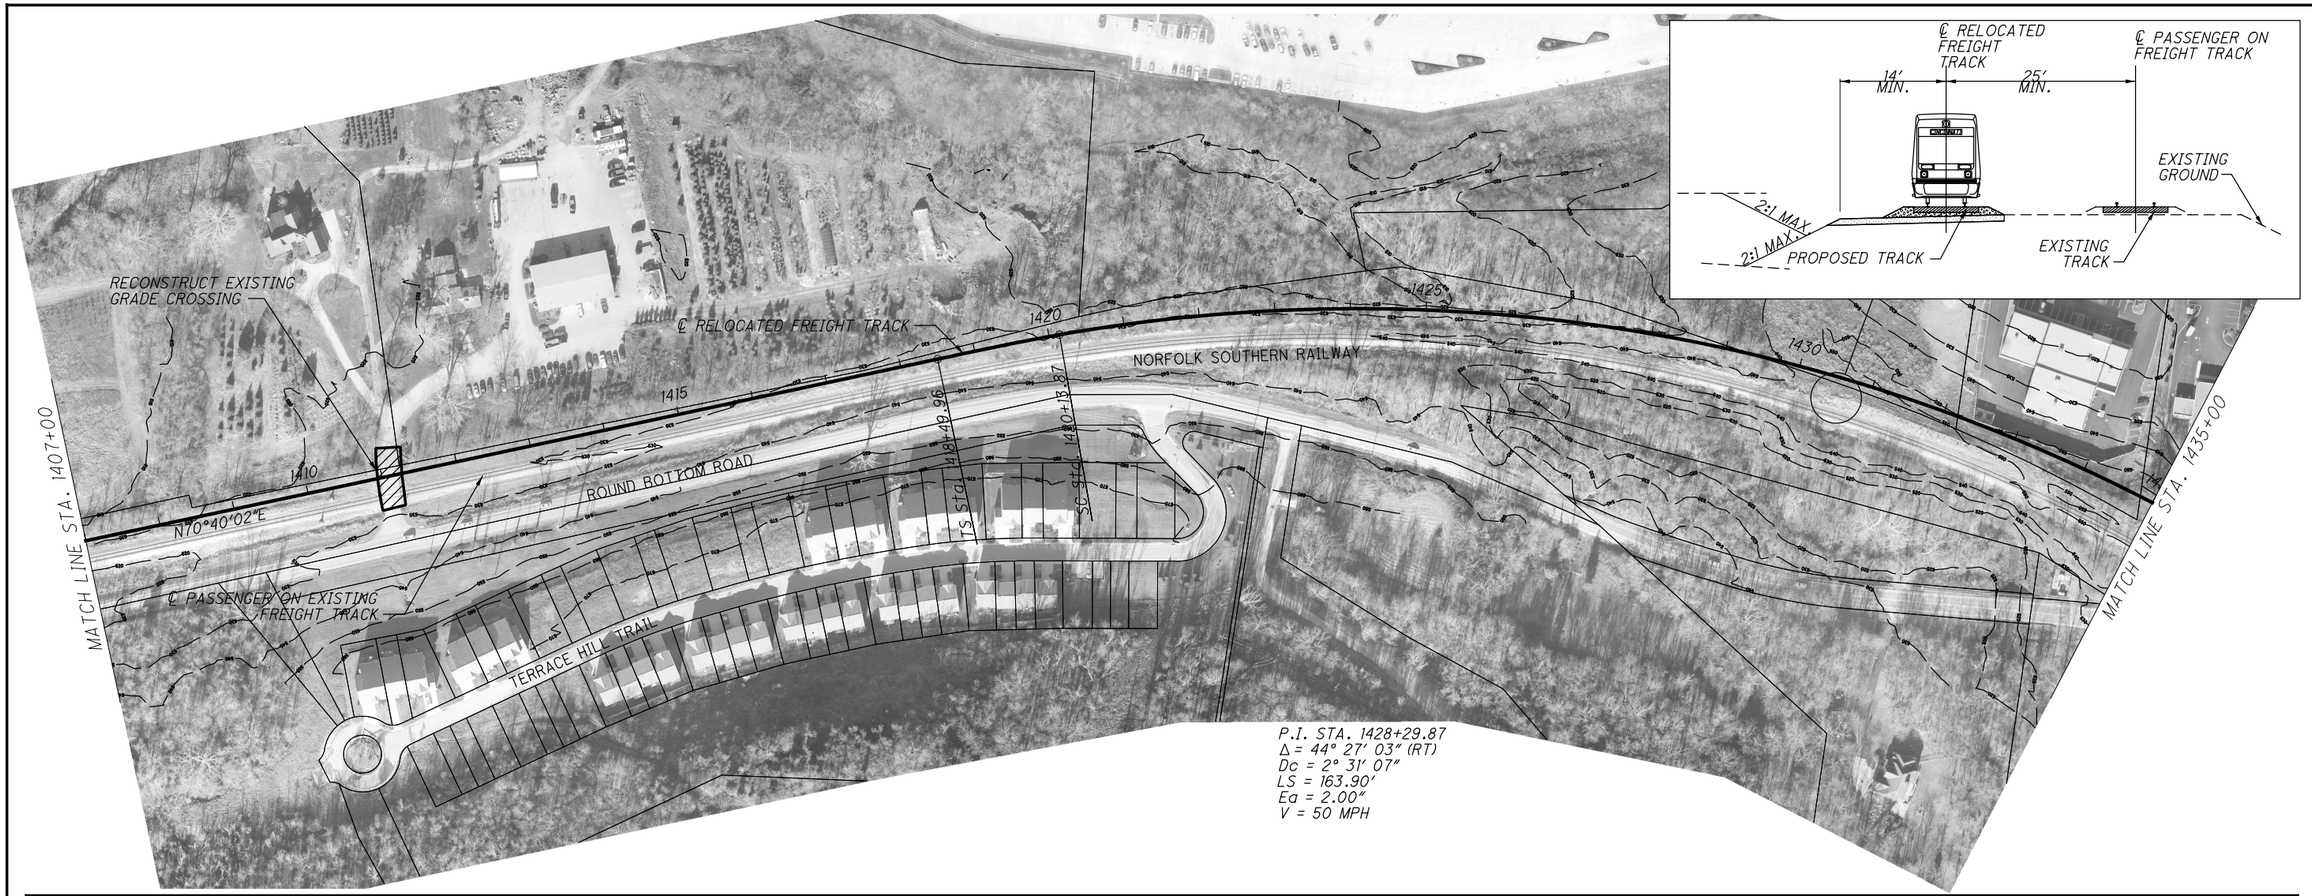

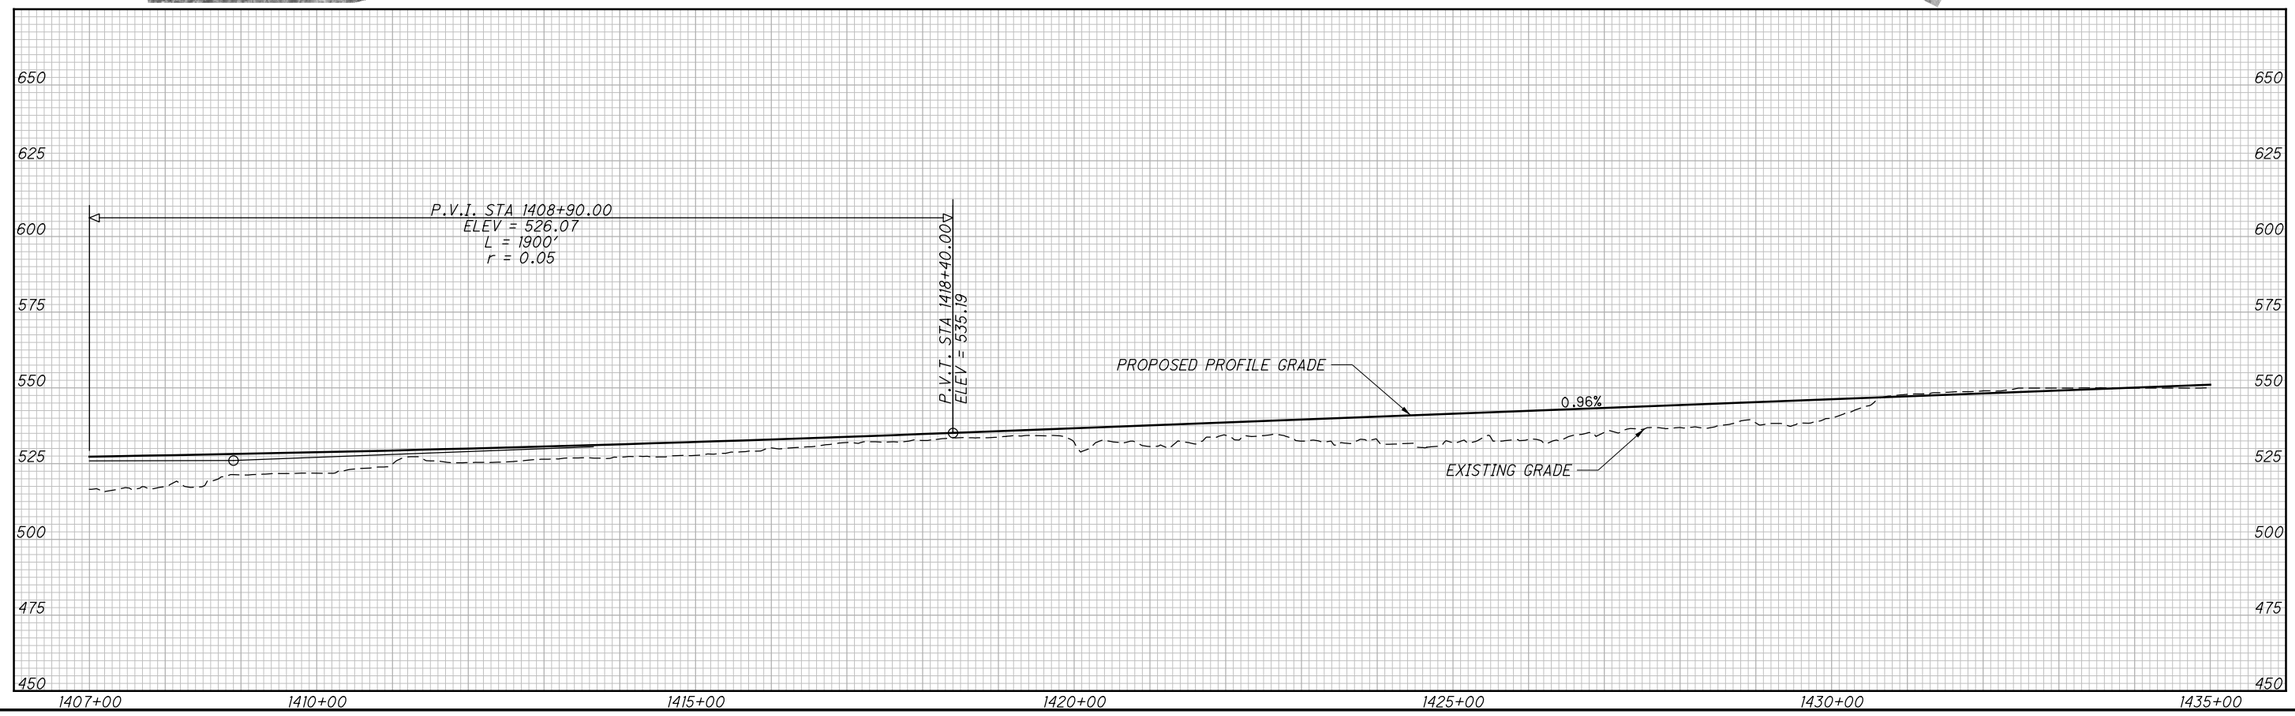

N

0 50 100 200 HORIZONTAL SCALE IN FEET

CALCULATED KVL CHECKED CHN

OASIS SEGMENT 4, ALTERNATIVE B
PLAN AND PROFILE STA. 1407+00 TO 1435+00

HAM/CLE OASIS RAIL CORRIDOR

6
7

c:\pwworking\pitt\d0694633\86463GP035.dgn 1/29/2016 2:14:44 AM dnichols

HORIZONTAL SCALE IN FEET
0 50 100 200

CALCULATED KVL
CHECKED CHN

OASIS SEGMENT 4, ALTERNATIVE B
PLAN AND PROFILE
STA. 1435+00 TO 1458+65.62

HAM/CLE OASIS RAIL CORRIDOR

7
7

c:\pwworking\pitt\d0694633\B6463GP036.dgn 1/29/2016 2:15:34 AM dnichols