
ATTACHMENT C

Build Alternative Plans

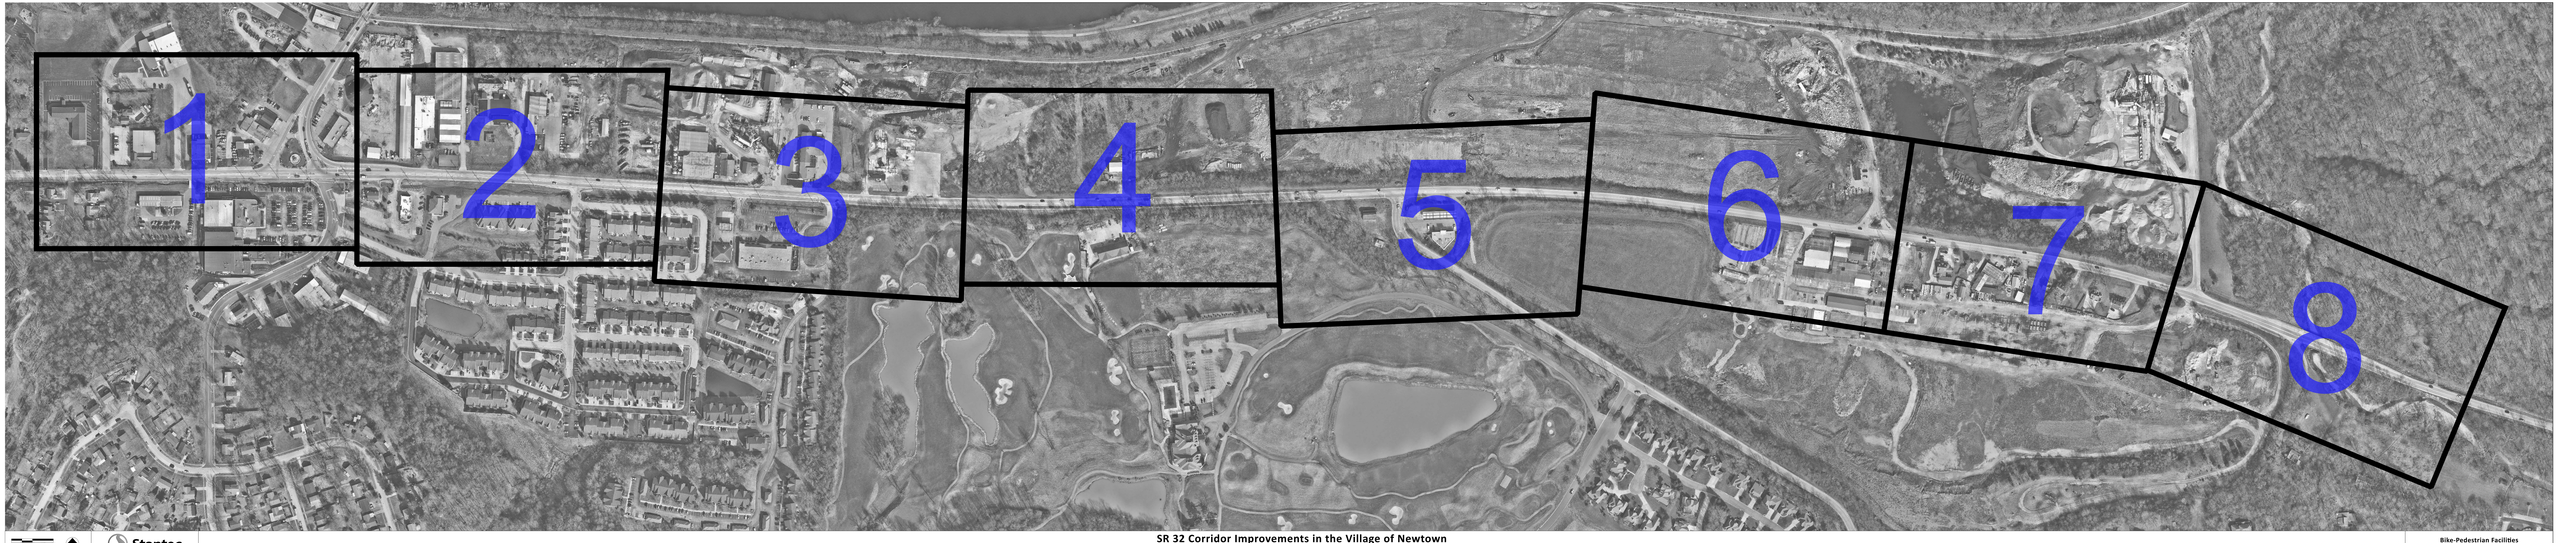


January 2021

Stantec

SR 32 Corridor Improvements in the Village of Newtown
HAM-32-4.47; PID 86462

Bike-Pedestrian Facilities
View Positions

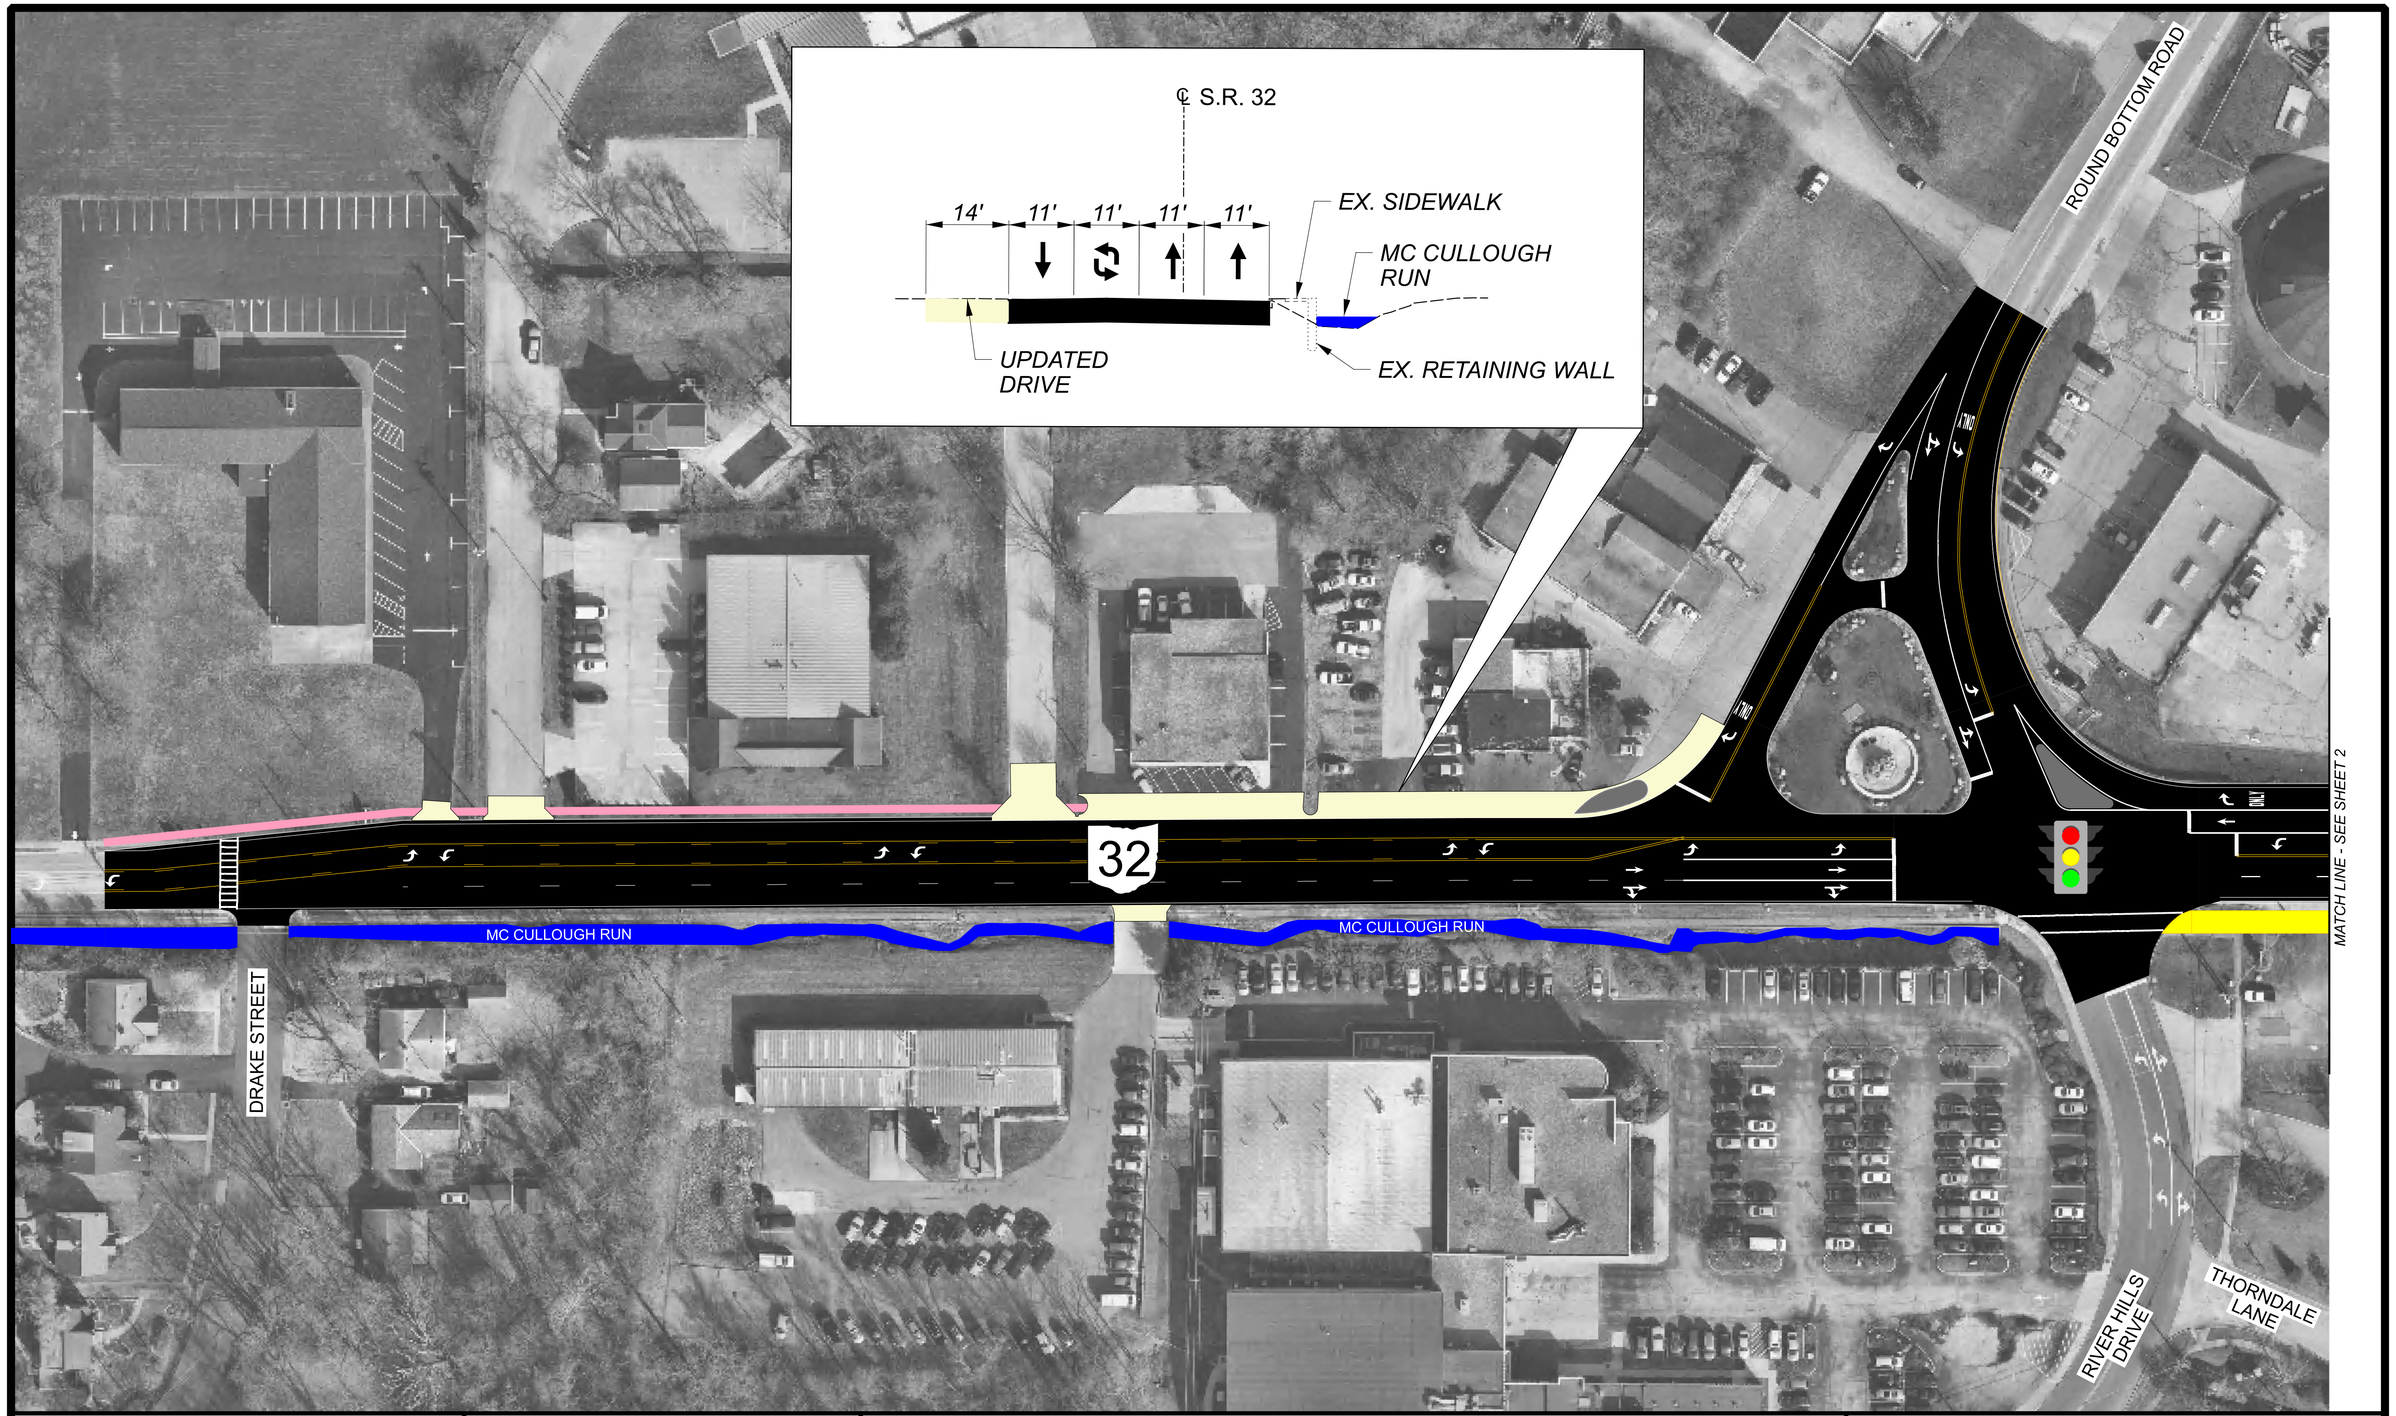

0 40 80 FEET 160

January 2021


Stantec

SR 32 Corridor Improvements in the Village of Newtown

HAM-32-4.47; PID 86462

ROADWAY CONCEPT - SHEET 1

Shows Shared Use Path Alternative 1

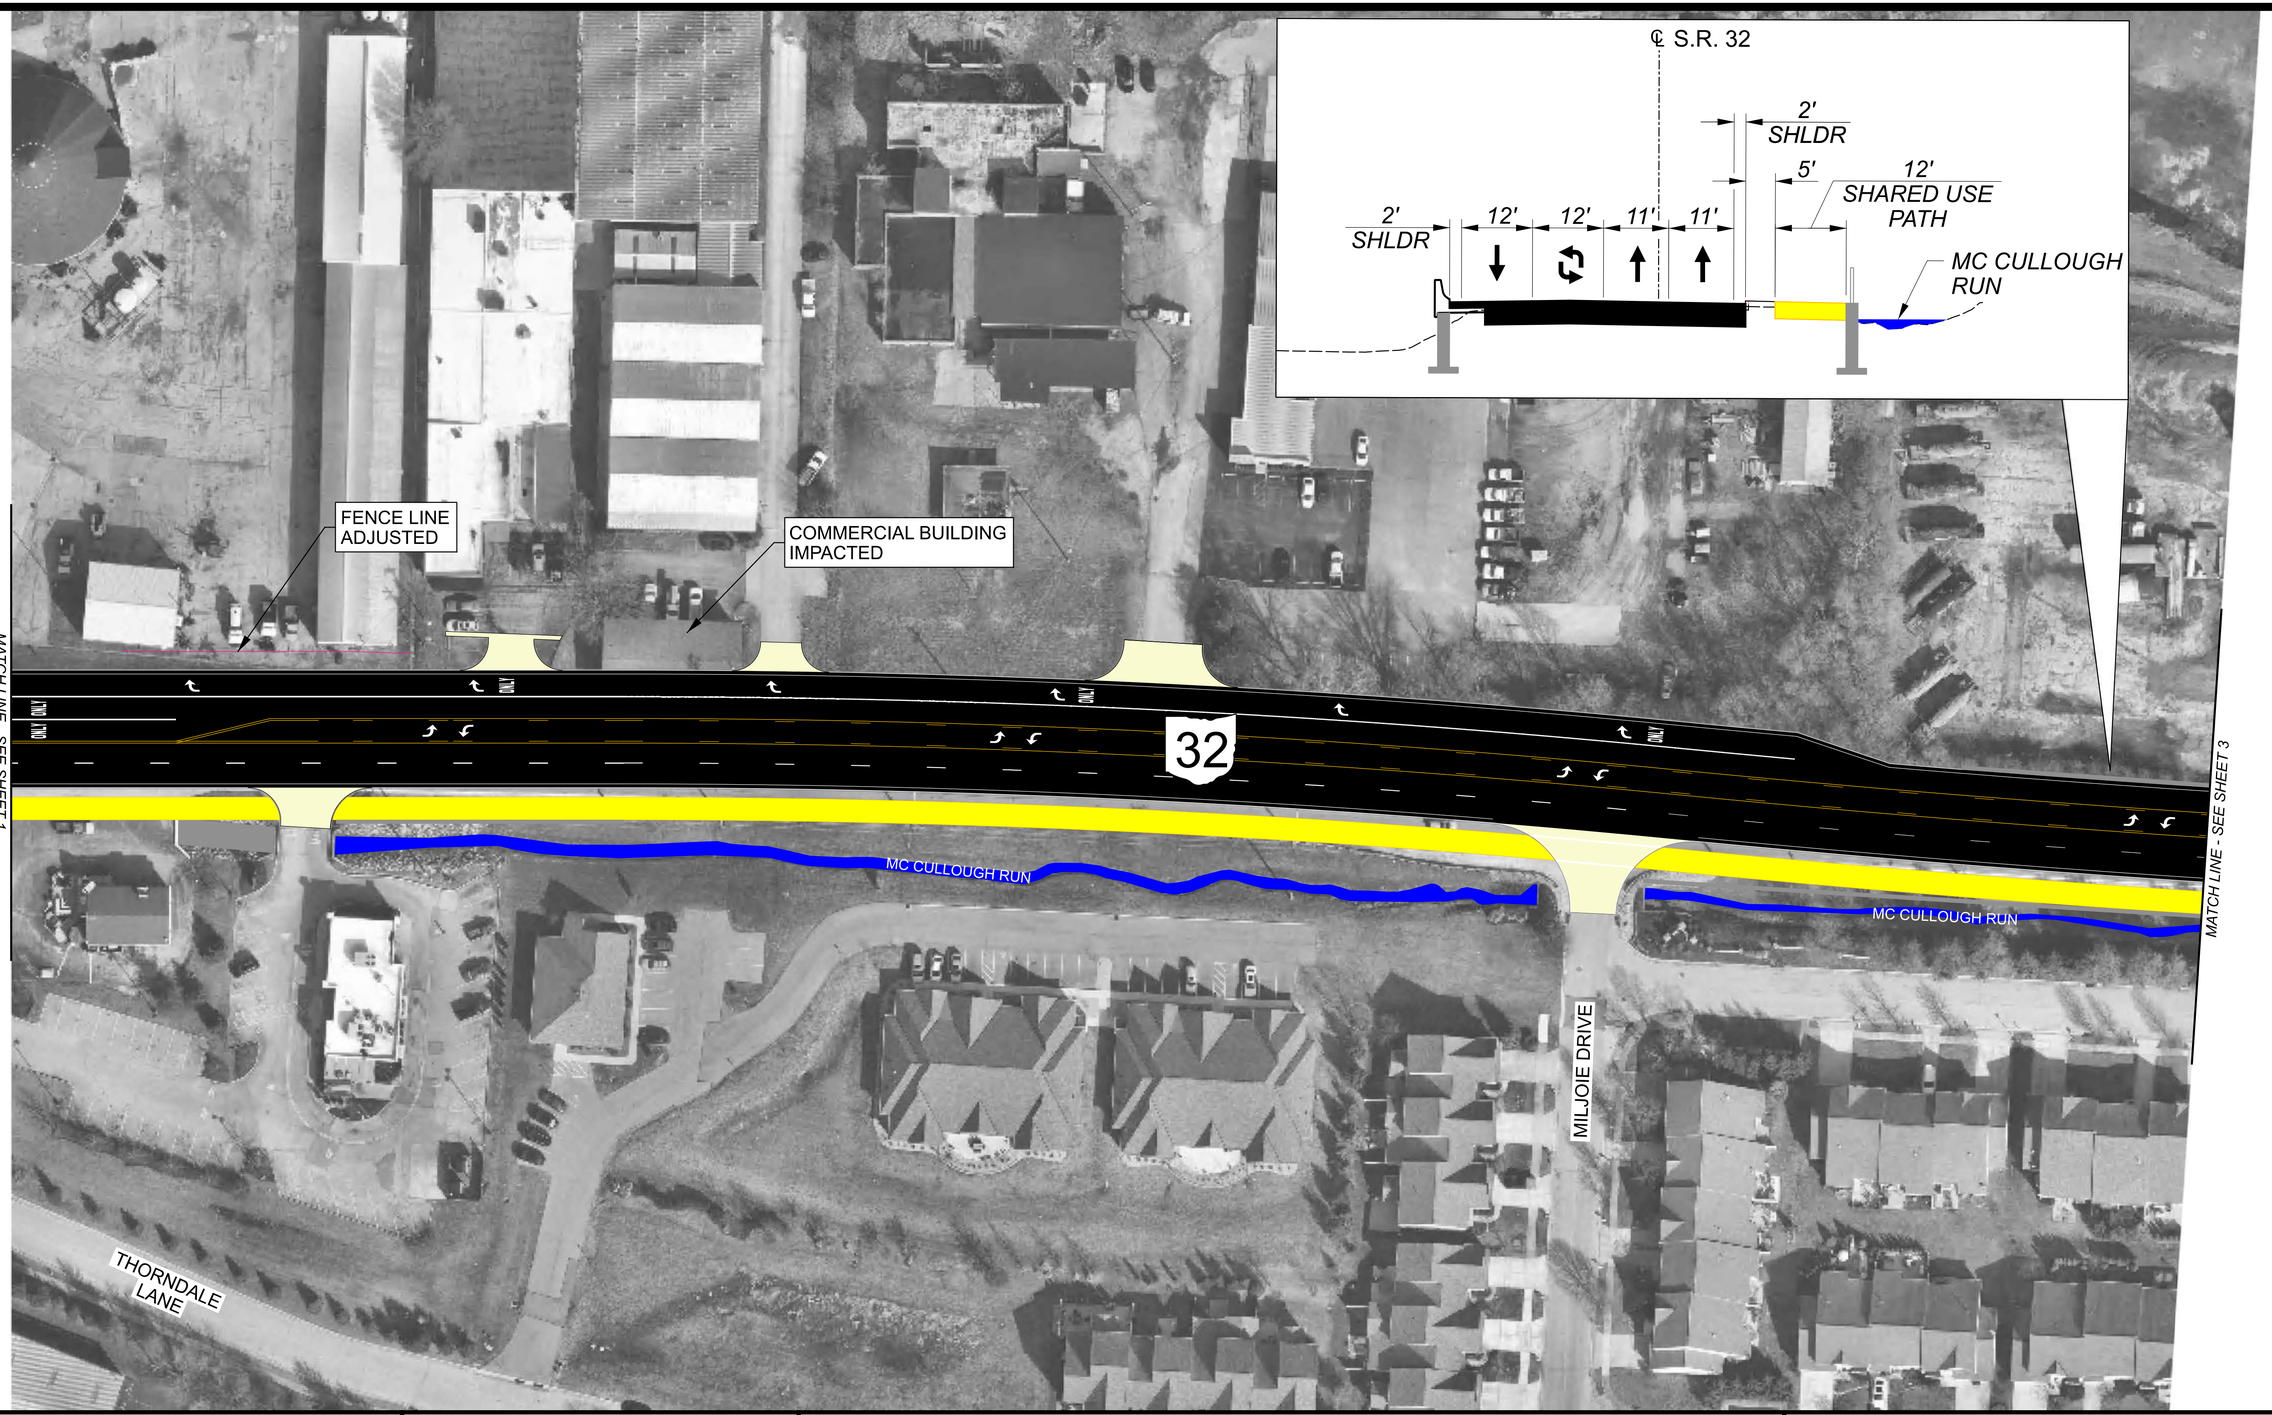

0 40 80 FEET 160

January 2021


Stantec

SR 32 Corridor Improvements in the Village of Newtown

HAM-32-4.47; PID 86462

ROADWAY CONCEPT - SHEET 2

Shows Shared Use Path Alternative 1

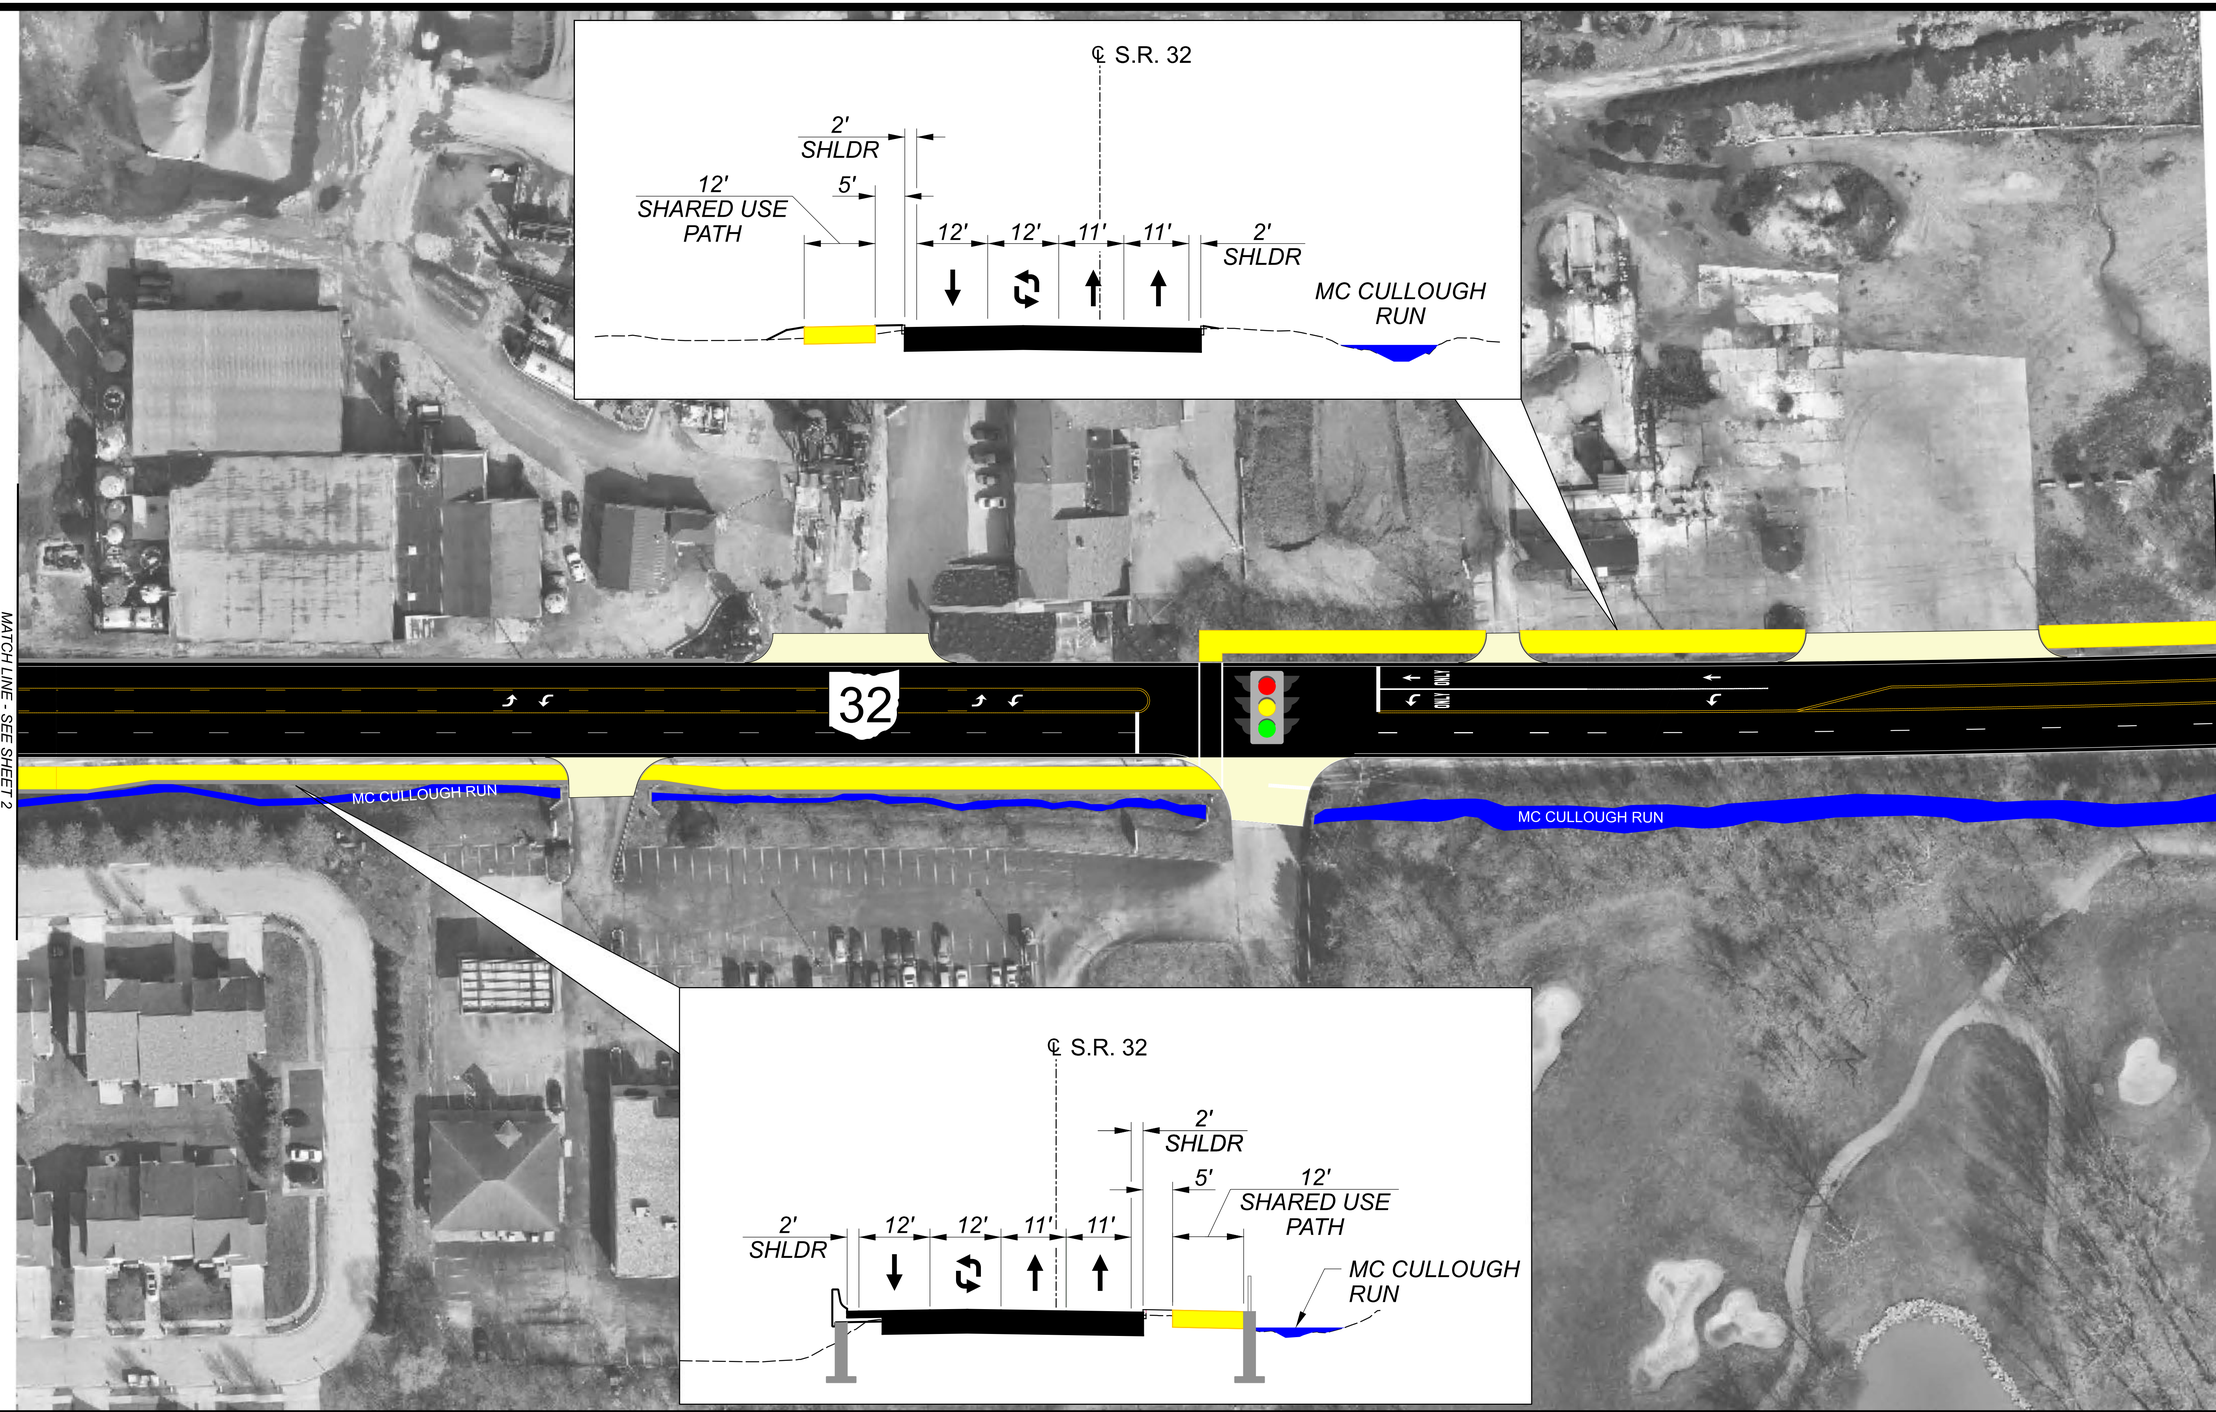

0 40 80 FEET 160

January 2021


Stantec

SR 32 Corridor Improvements in the Village of Newtown

HAM-32-4.47; PID 86462

ROADWAY CONCEPT - SHEET 3

Shows Shared Use Path Alternative 1

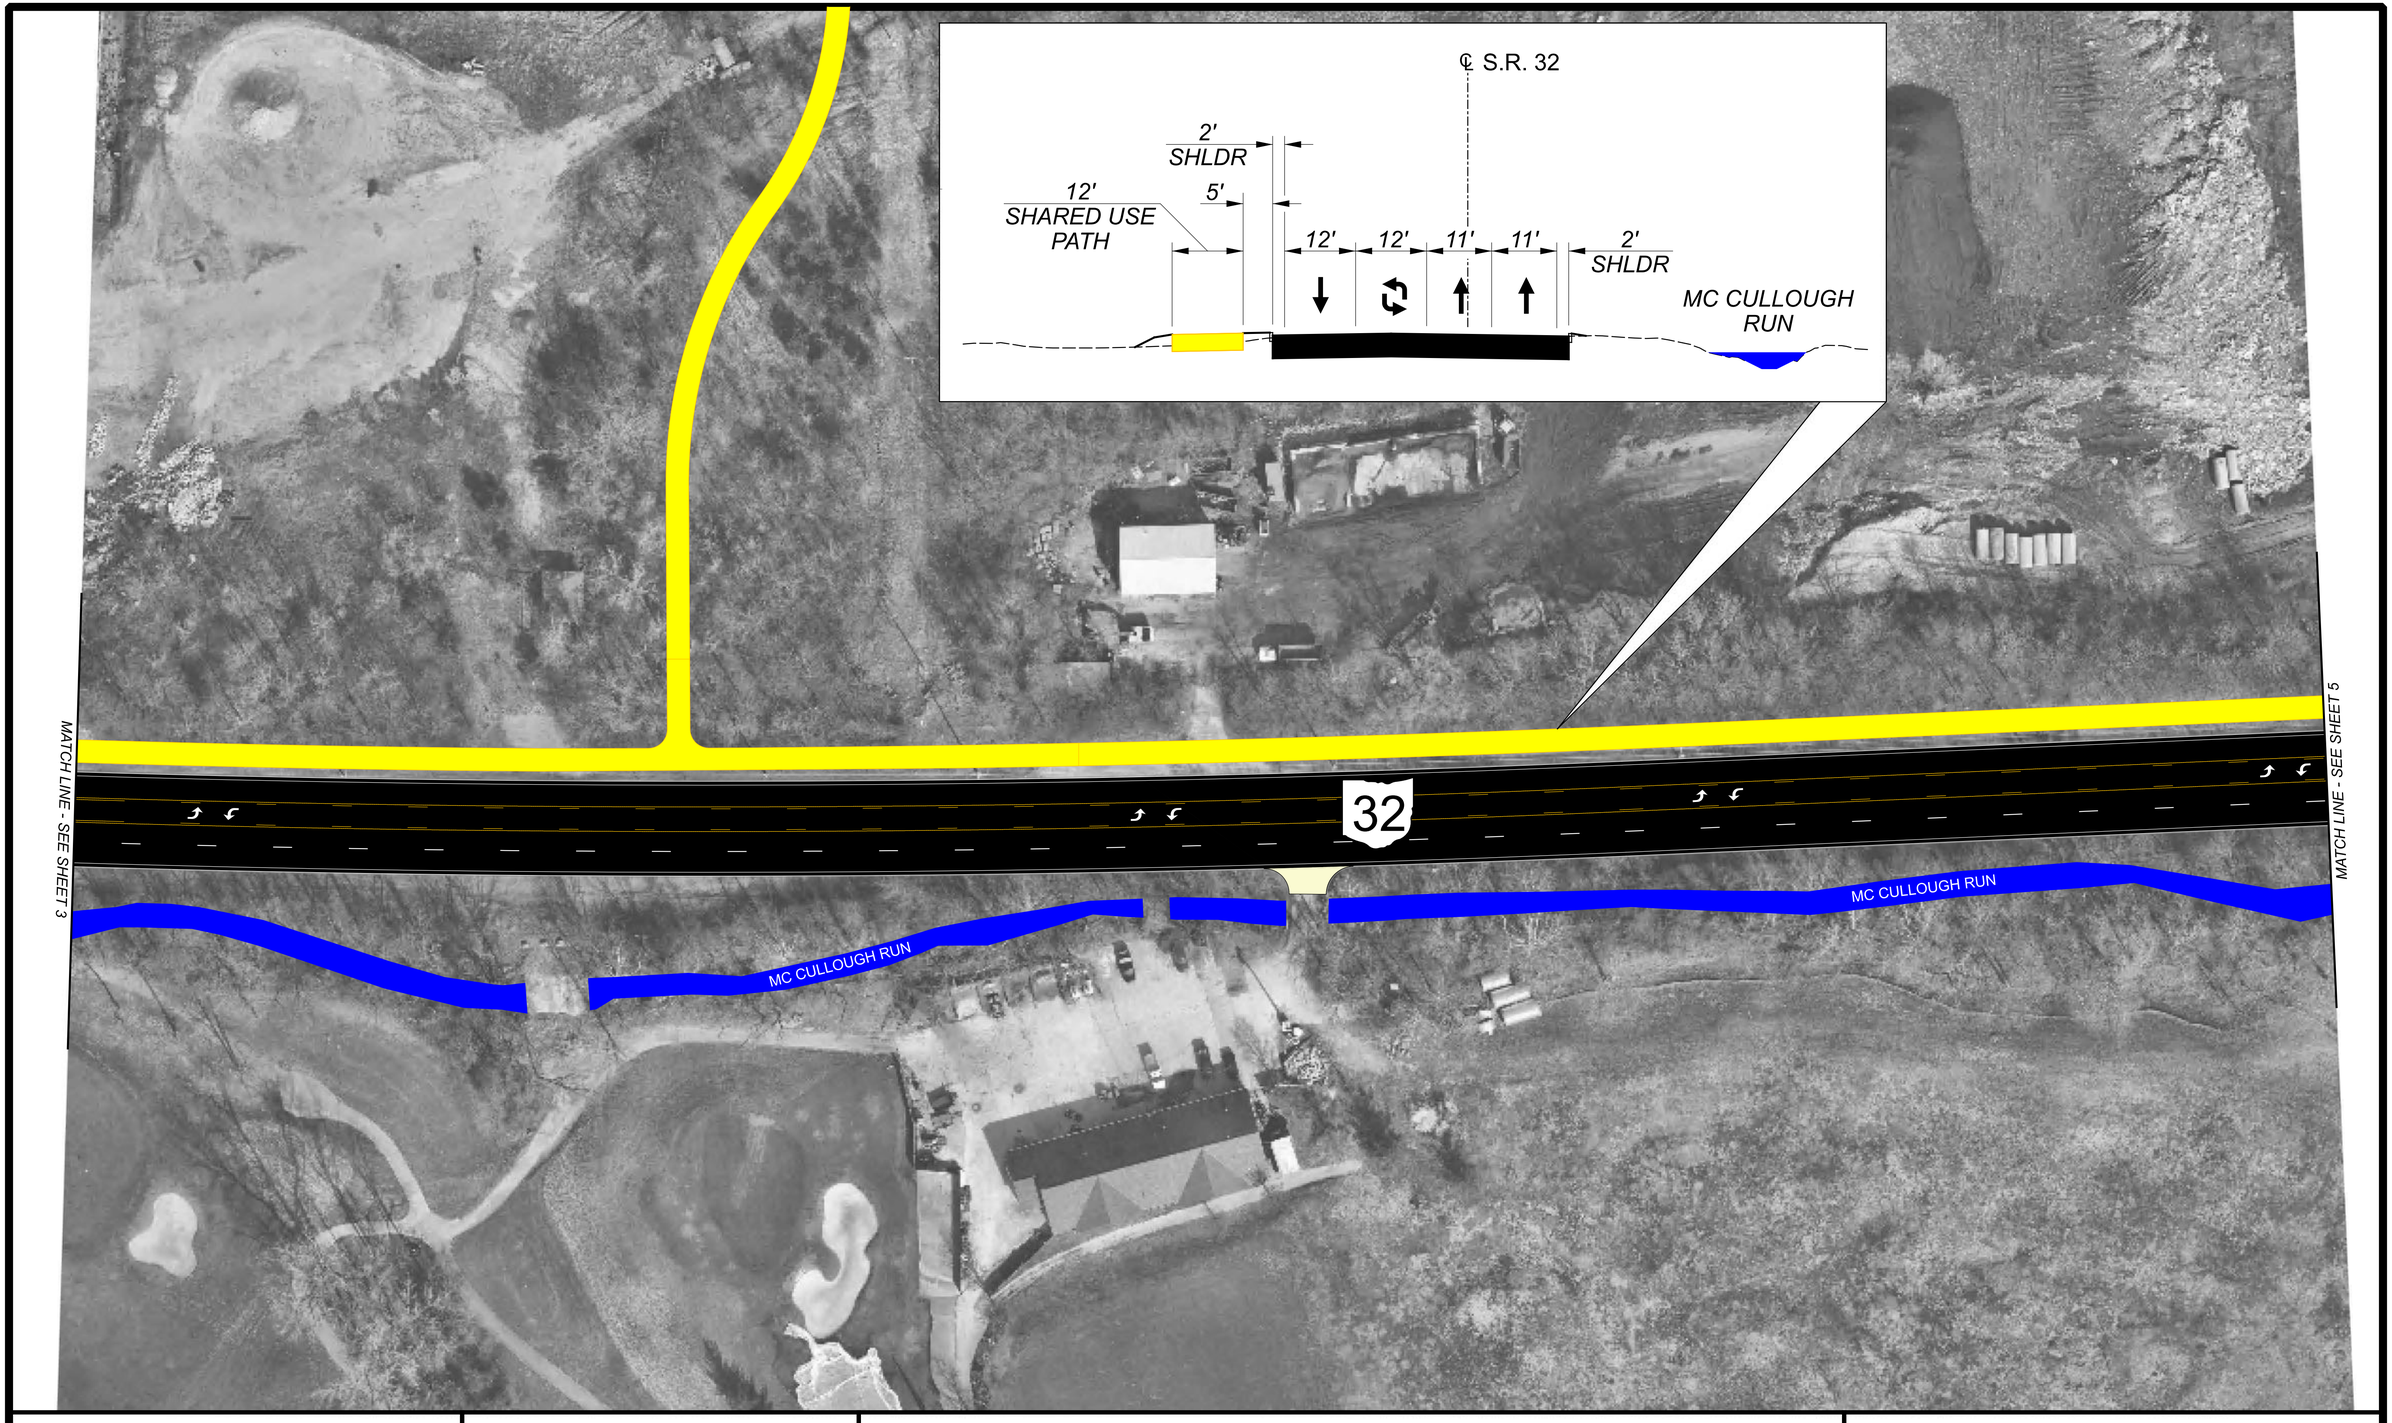

0 40 80 FEET 160

January 2021


Stantec

SR 32 Corridor Improvements in the Village of Newtown

HAM-32-4.47; PID 86462

ROADWAY CONCEPT - SHEET 4

Shows Shared Use Path Alternative 1

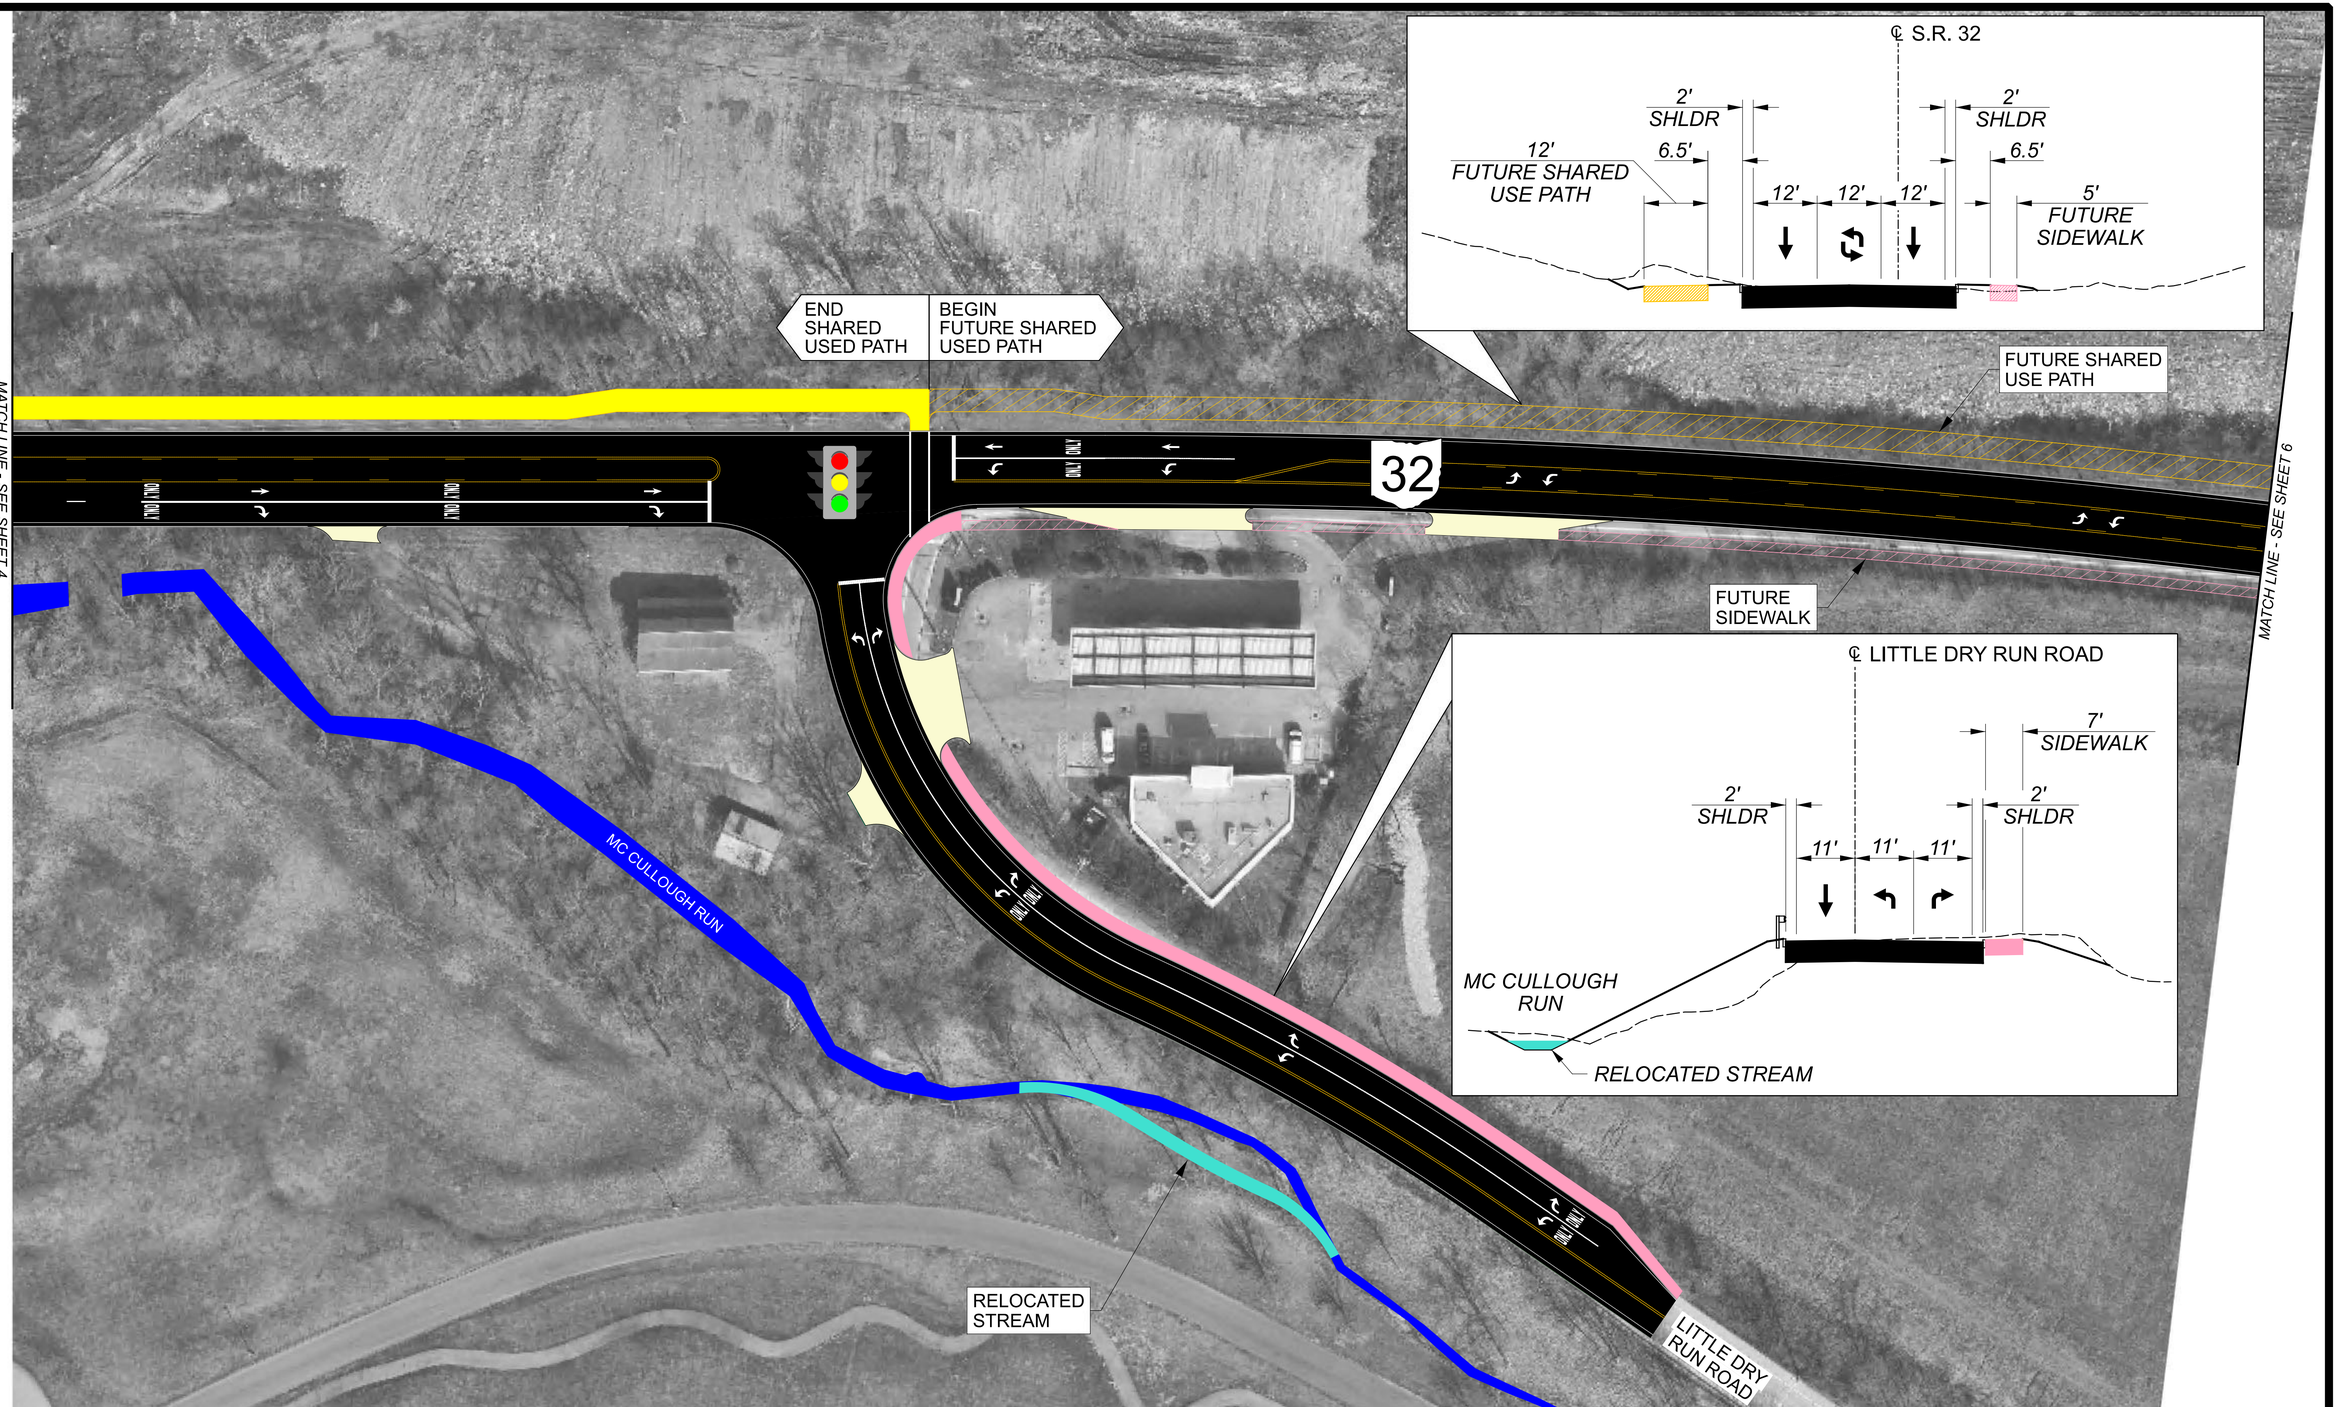

0 40 80 FEET 160

January 2021


Stantec

SR 32 Corridor Improvements in the Village of Newtown

HAM-32-4.47; PID 86462

ROADWAY CONCEPT - SHEET 5

Shows Shared Use Path Alternative 1

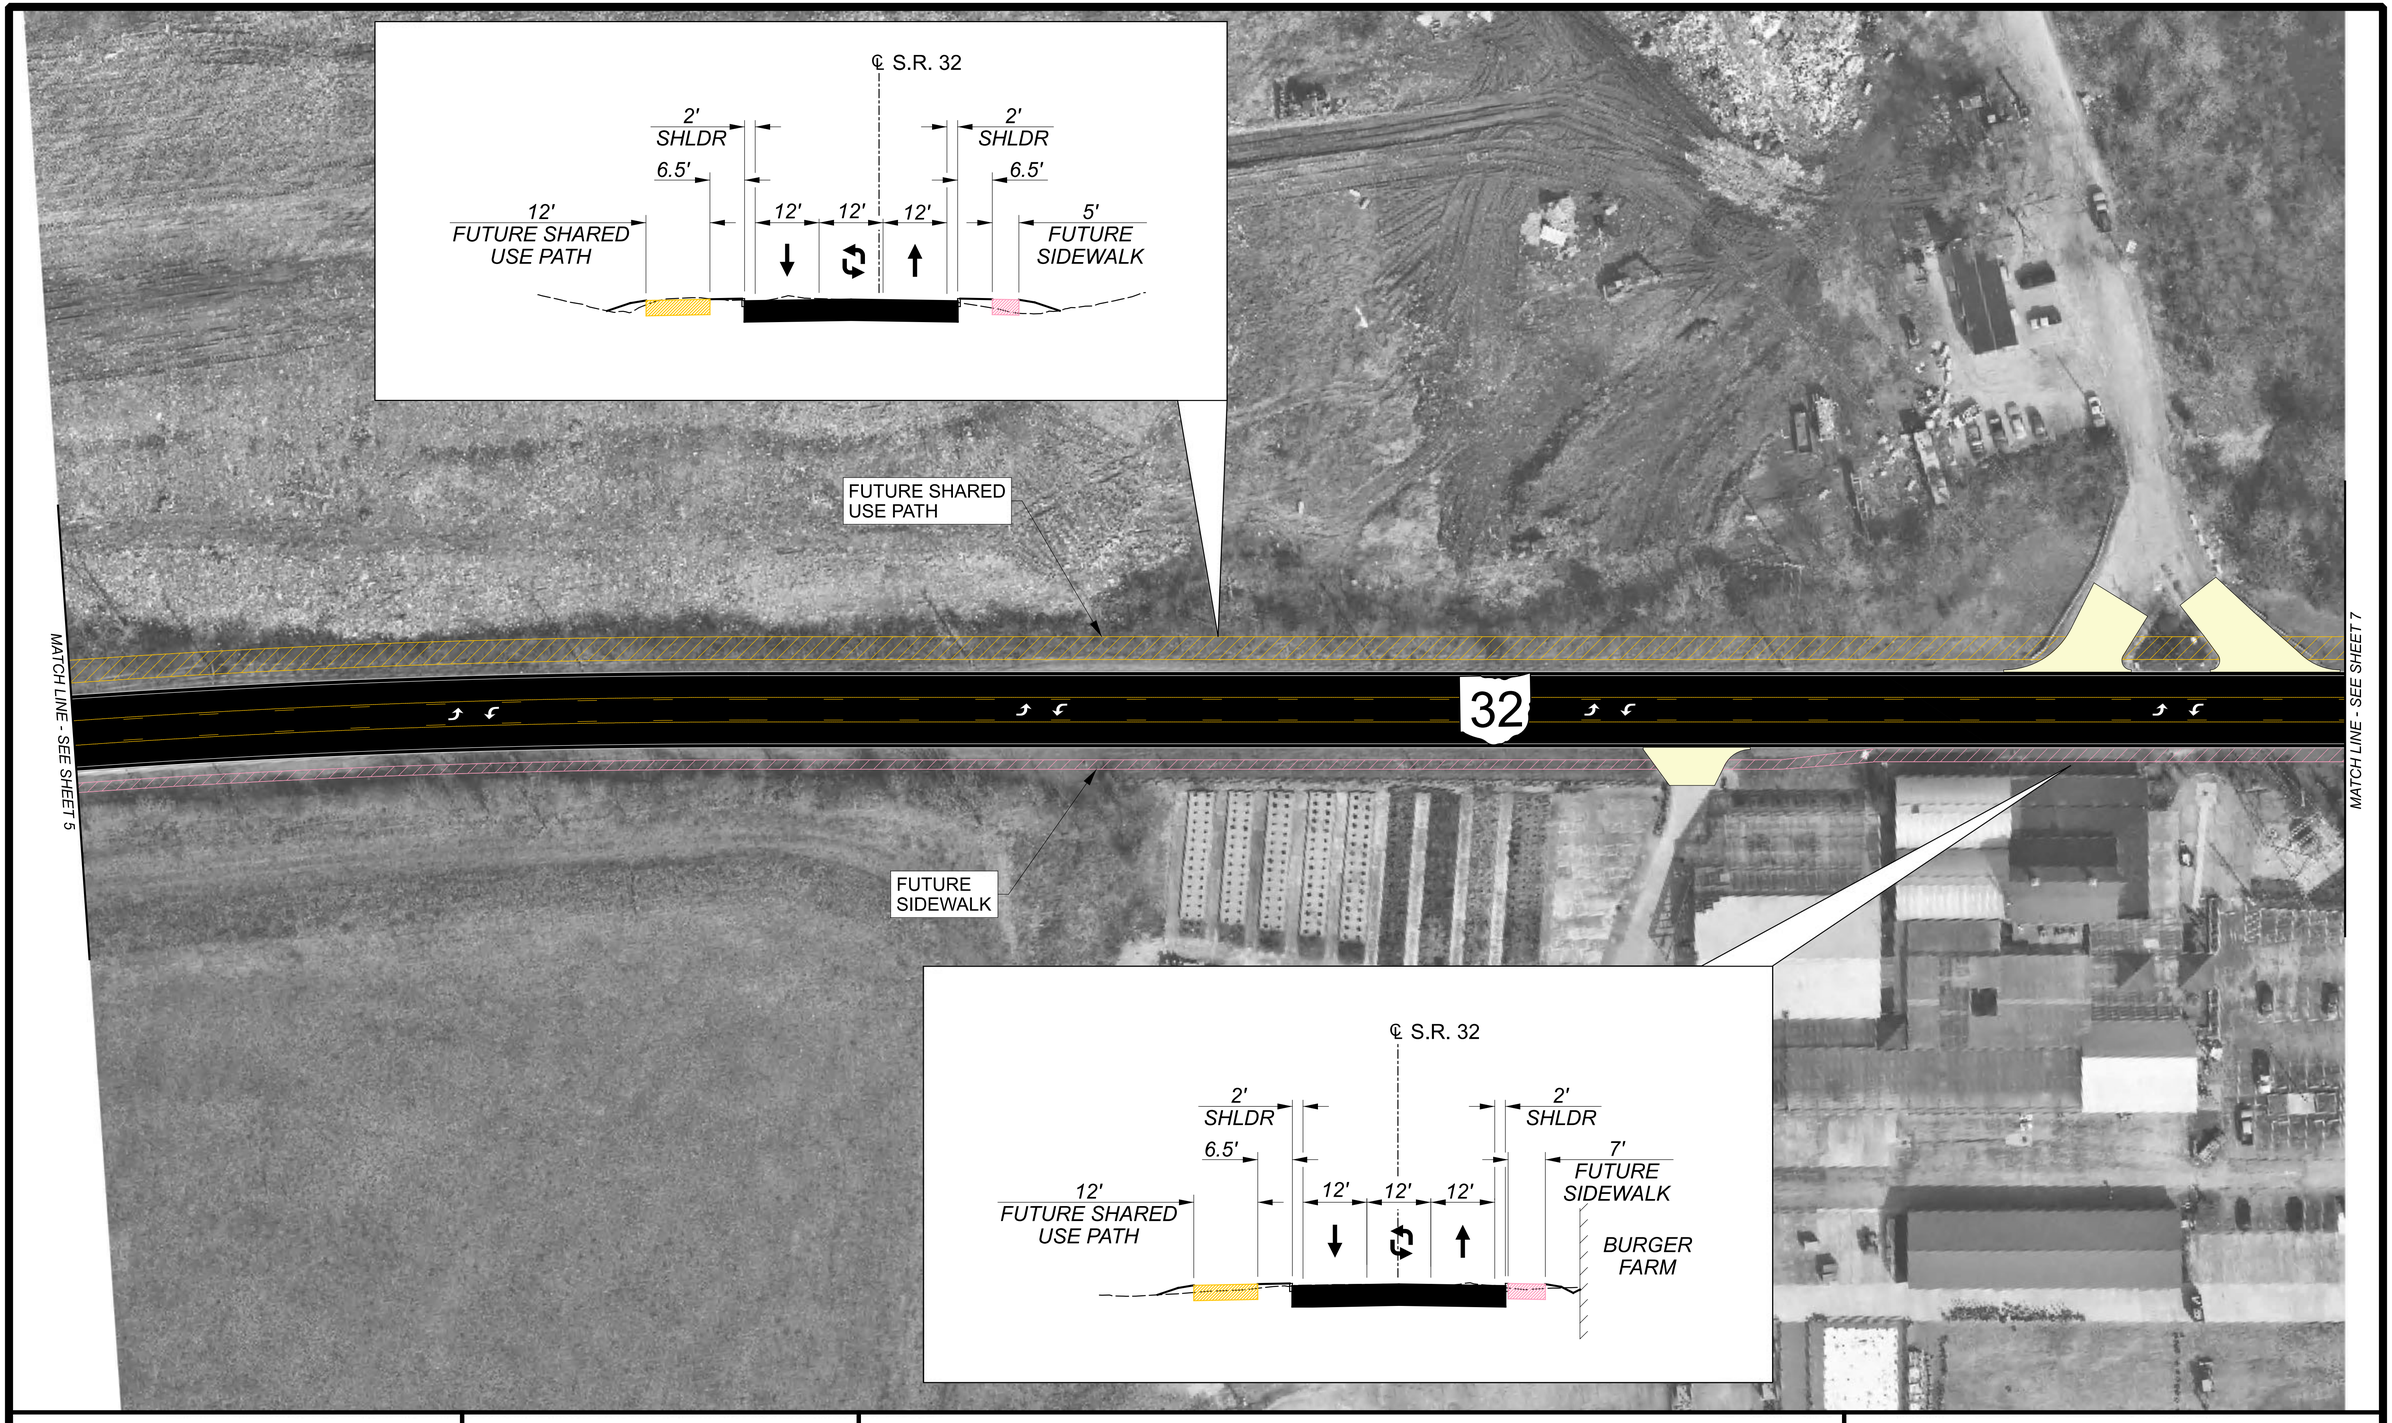

0 40 80 FEET 160

January 2021


Stantec

SR 32 Corridor Improvements in the Village of Newtown

HAM-32-4.47; PID 86462

ROADWAY CONCEPT - SHEET 6

Shows Shared Use Path Alternative 1

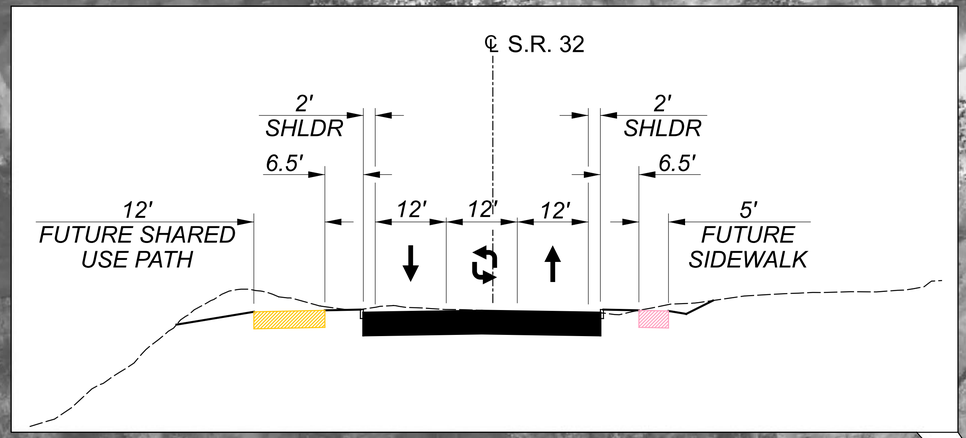

FUTURE SHARED USE PATH

32

FUTURE SIDEWALK

MATCH LINE - SEE SHEET 6

MATCH LINE - SEE SHEET 8

0 40 80 FEET 160

January 2021

Stantec

SR 32 Corridor Improvements in the Village of Newtown

HAM-32-4.47; PID 86462

ROADWAY CONCEPT - SHEET 7

Shows Shared Use Path Alternative 1



0 40 80 FEET 160

January 2021

Stantec

SR 32 Corridor Improvements in the Village of Newtown

HAM-32-4.47; PID 86462

ROADWAY CONCEPT - SHEET 8

Shows Shared Use Path Alternative 1